
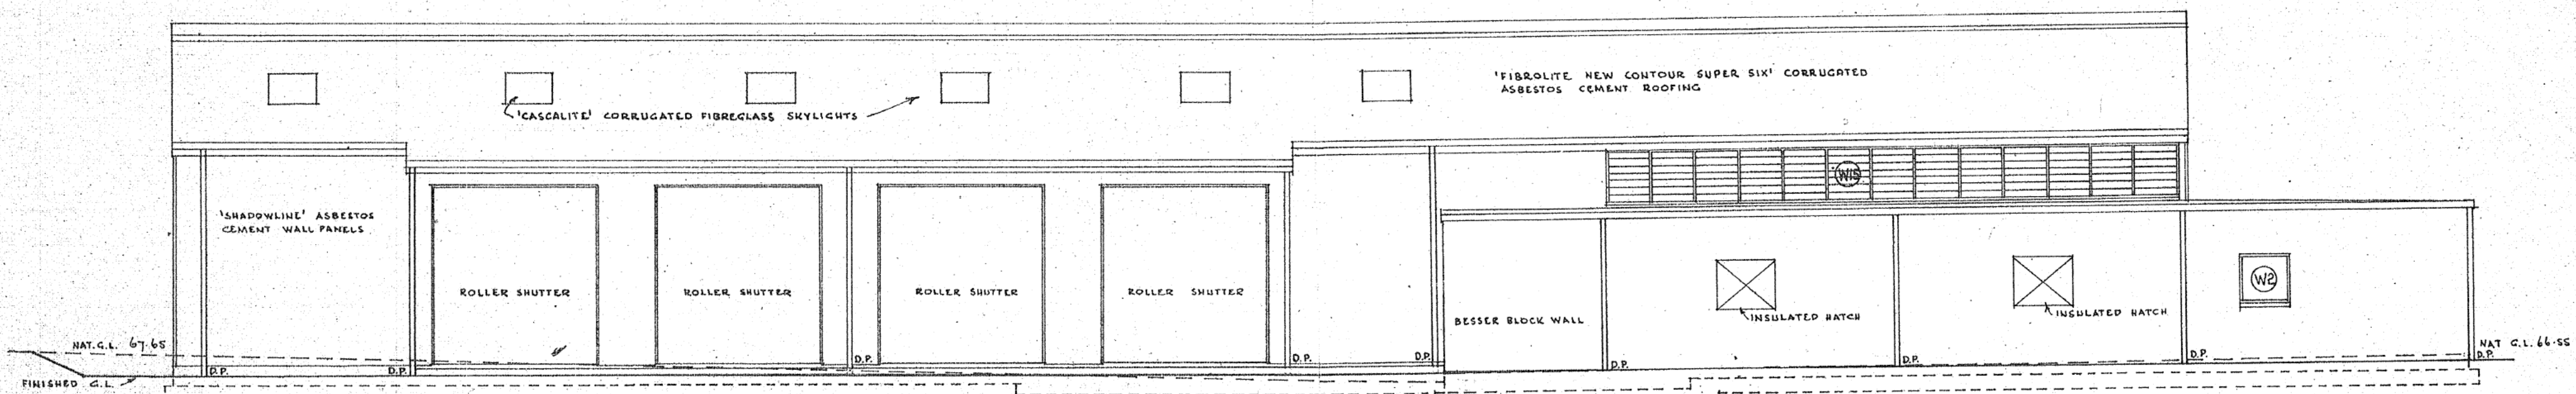


EAST ELEVATION


ACT (ARCHITECTURE) BRANCH
CANG. R.A. BUILDING - EGULA
PLAN No. 14.53

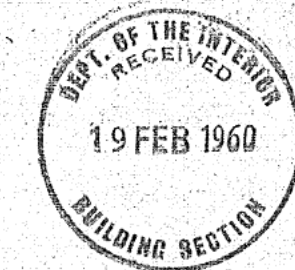


SOUTH ELEVATION

APPROVED BY NATIONAL CAPITAL DEVELOPMENT
COMMISSION

Date 28-2-60

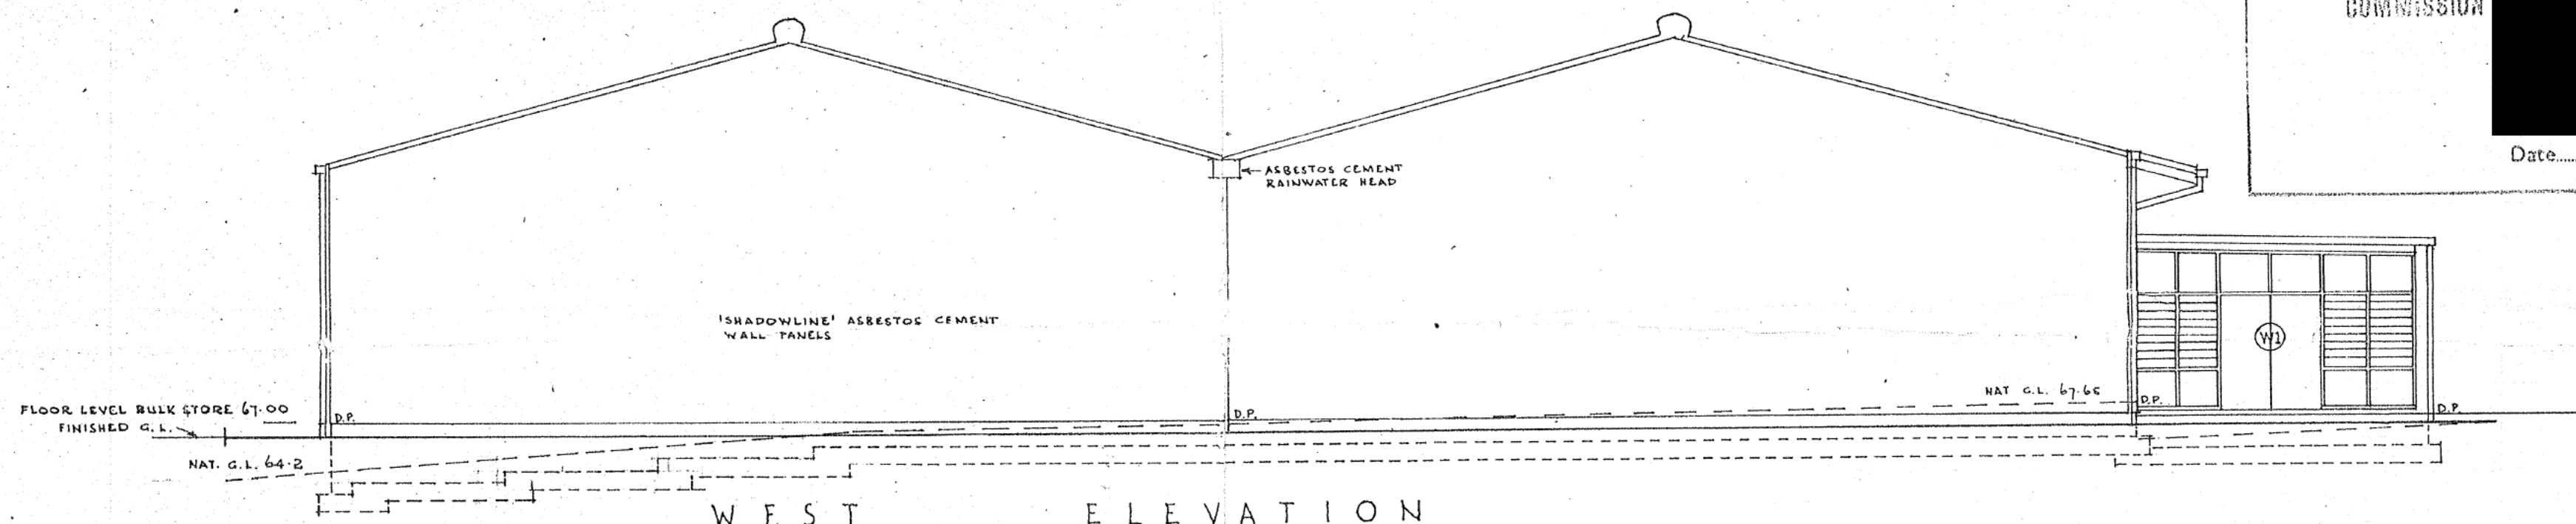


WEST ELEVATION

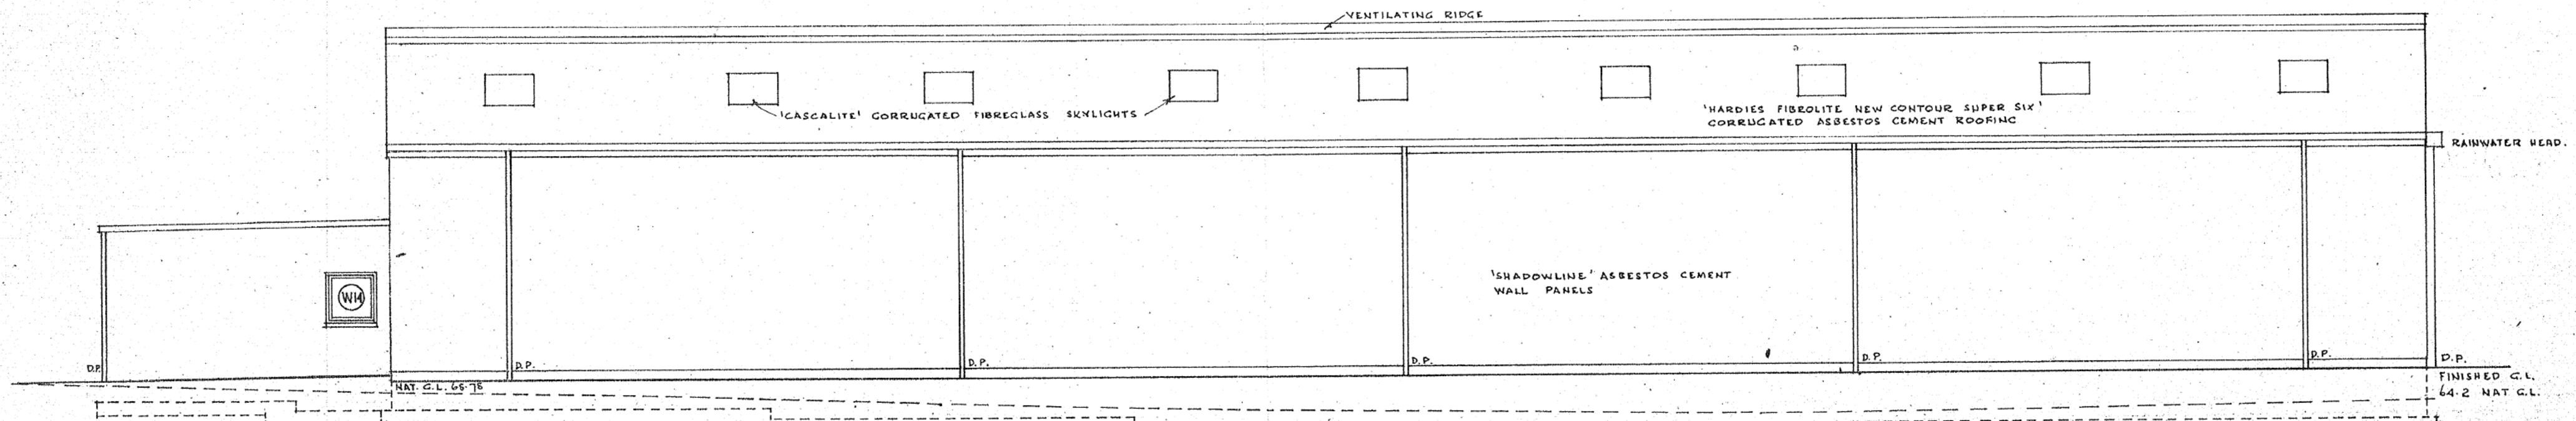

NORTH ELEVATION

Sketchwork details taken
Submitted BEFORE erection.

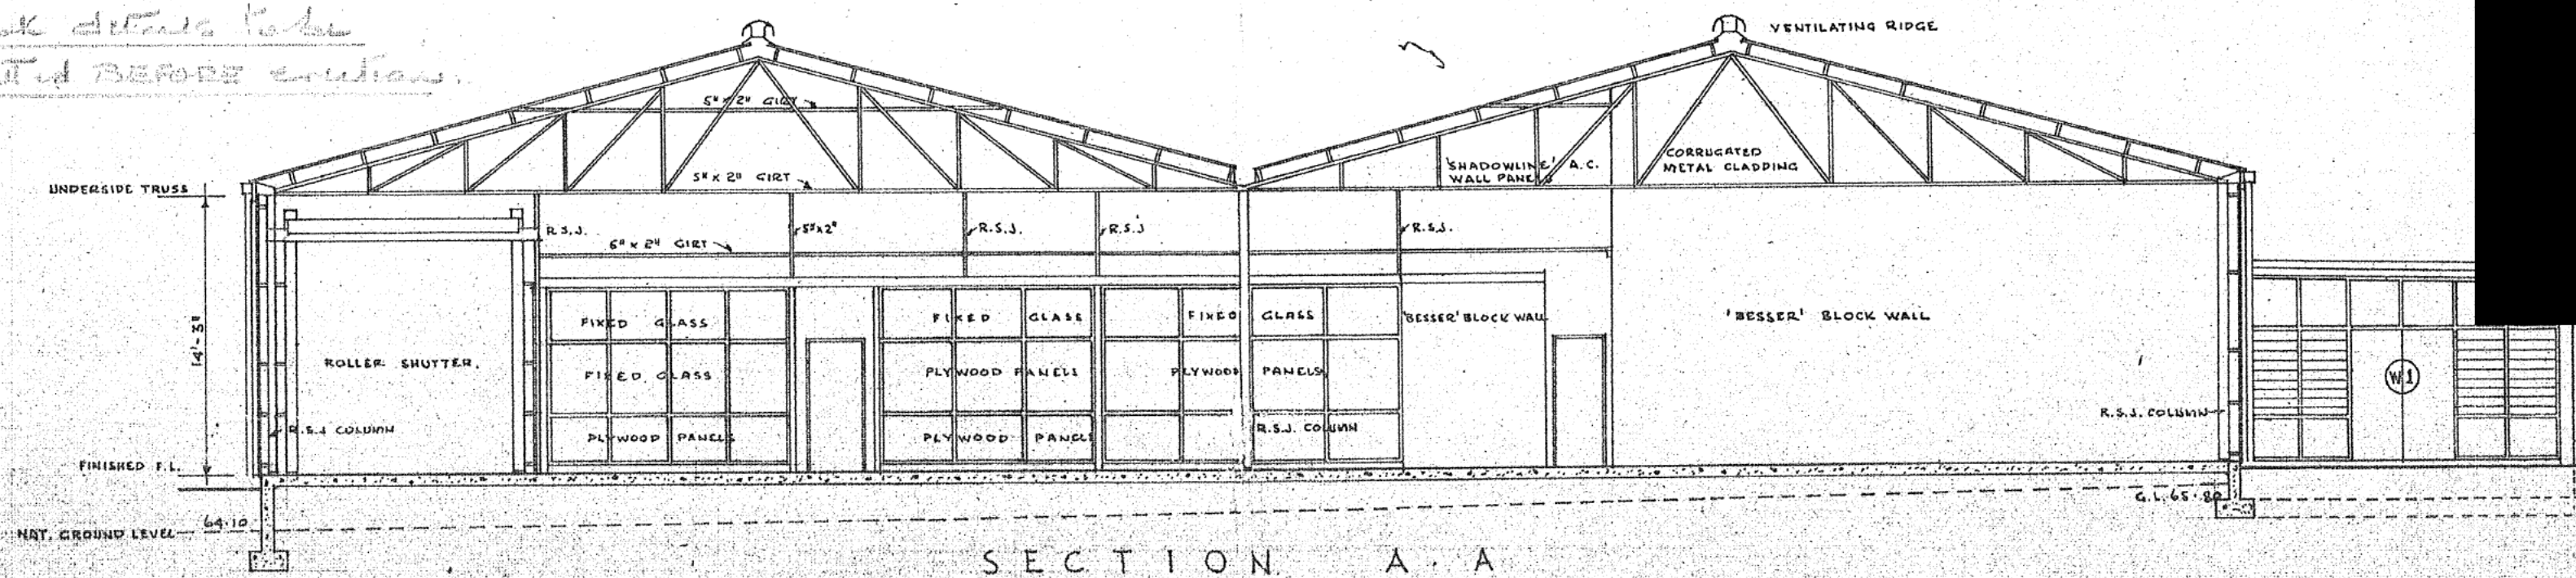



SECTION A-A

BULK STORE ON BLOCK 10 SECTION 9 FYSHWICK A.C.T. FOR THE PRODUCERS CO-OP DISTRIBUTING SOCY LTD
MOIR AND SLATER ARCHITECTS - CANBERRA A.C.T. SCALE 1/4" TO 8'-0"



ELEVATIONS & SECTION DRAWING No 3

AGT. LANDS AND SURVEY BRANCH
CANBERRA
PLAN NO. 145


RECEIVED
12 APR 1960
CIVIL ENGINEERING

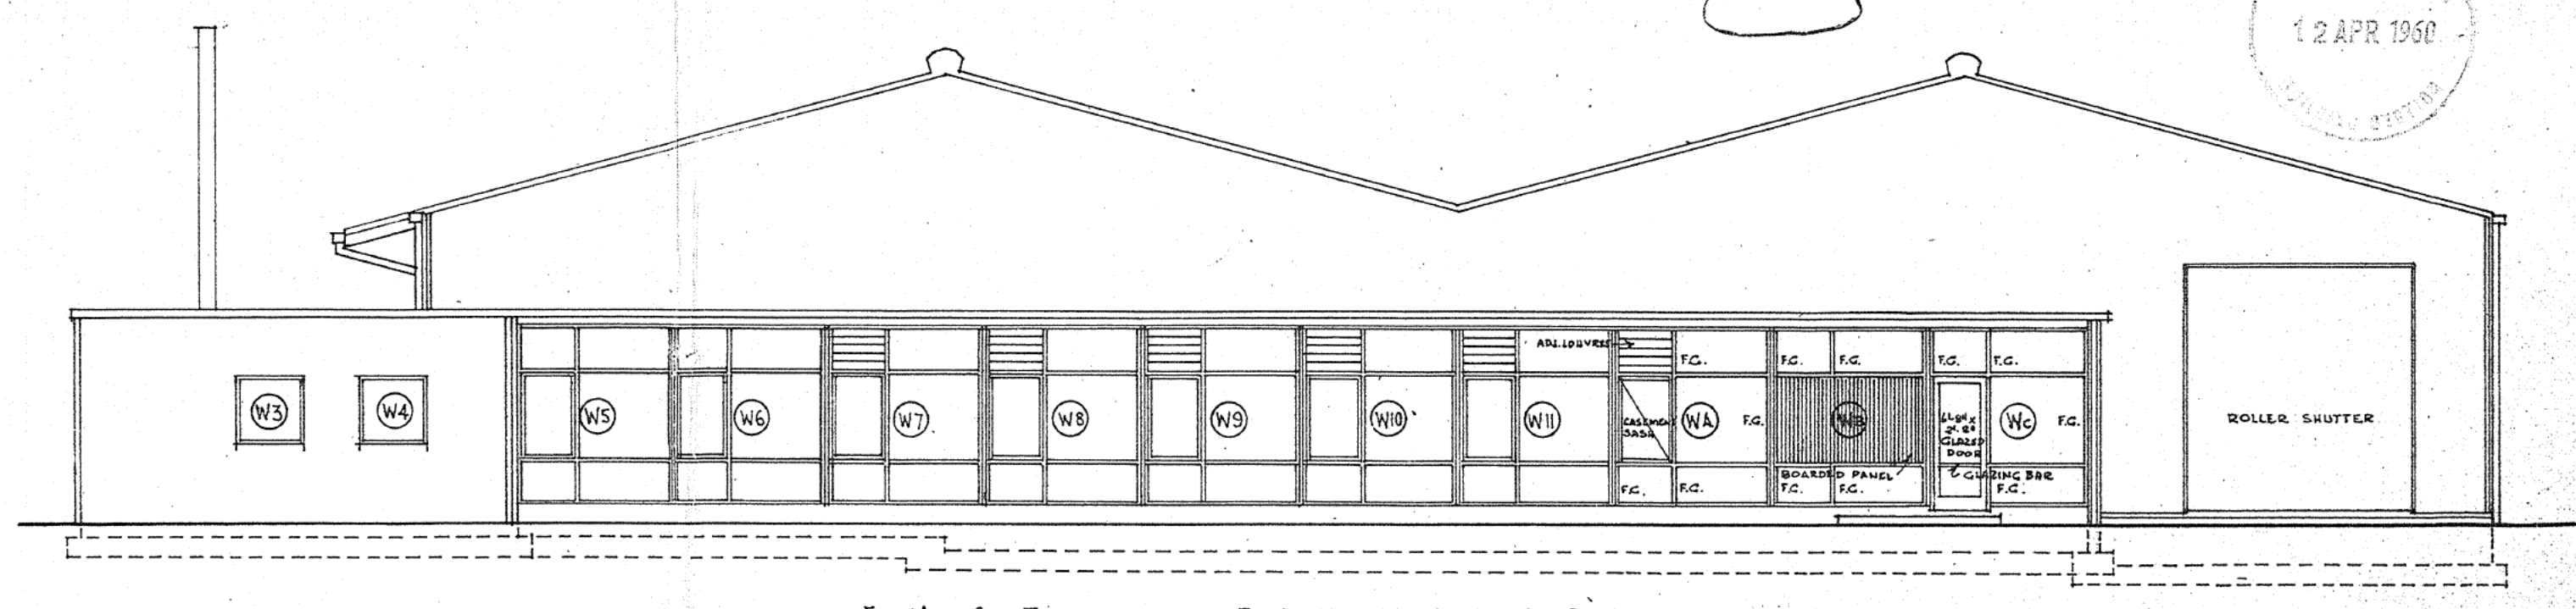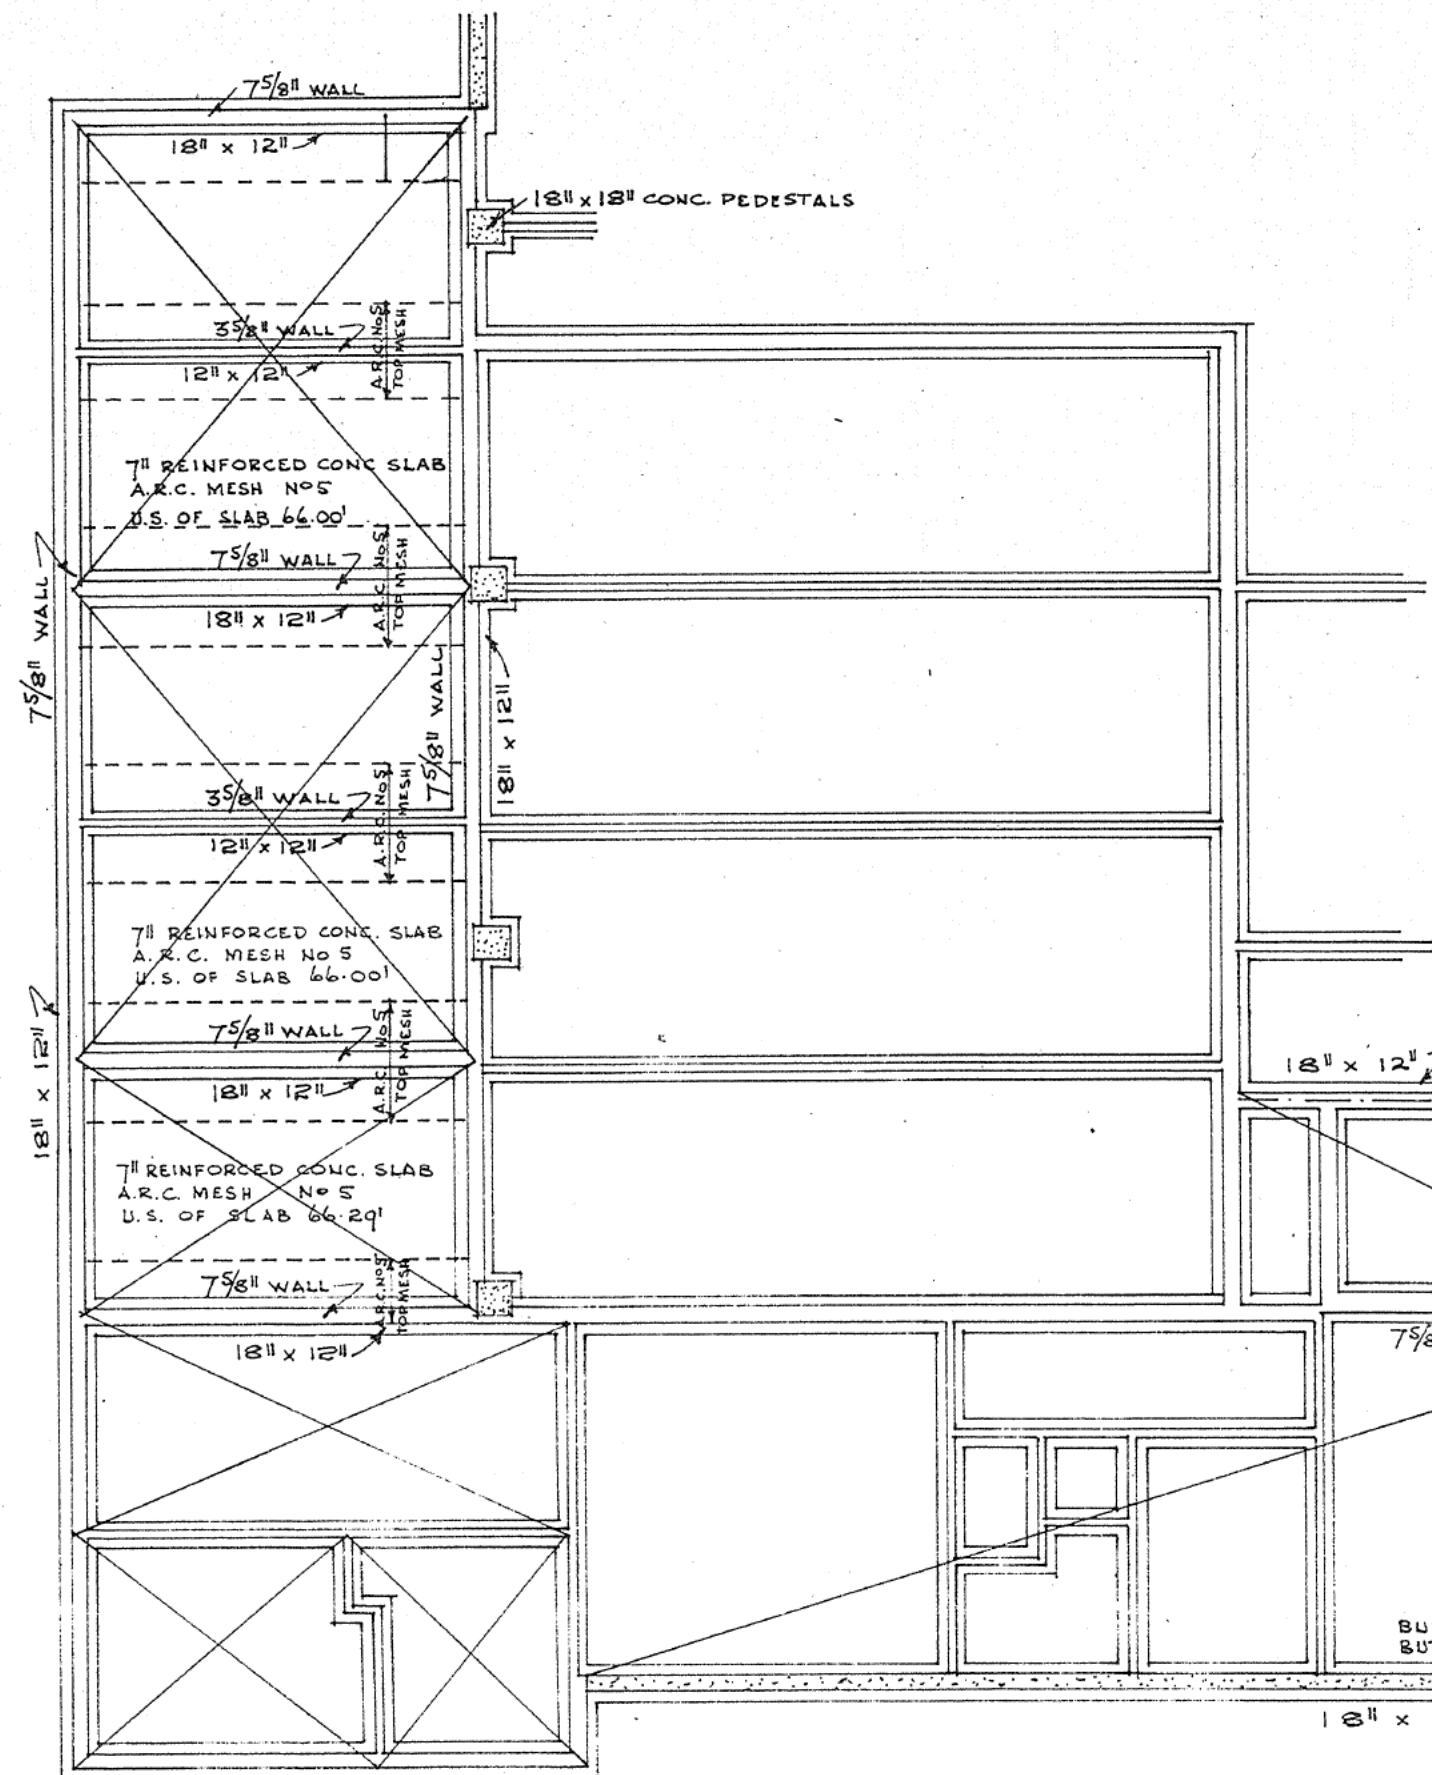

FOUNDATION PLAN

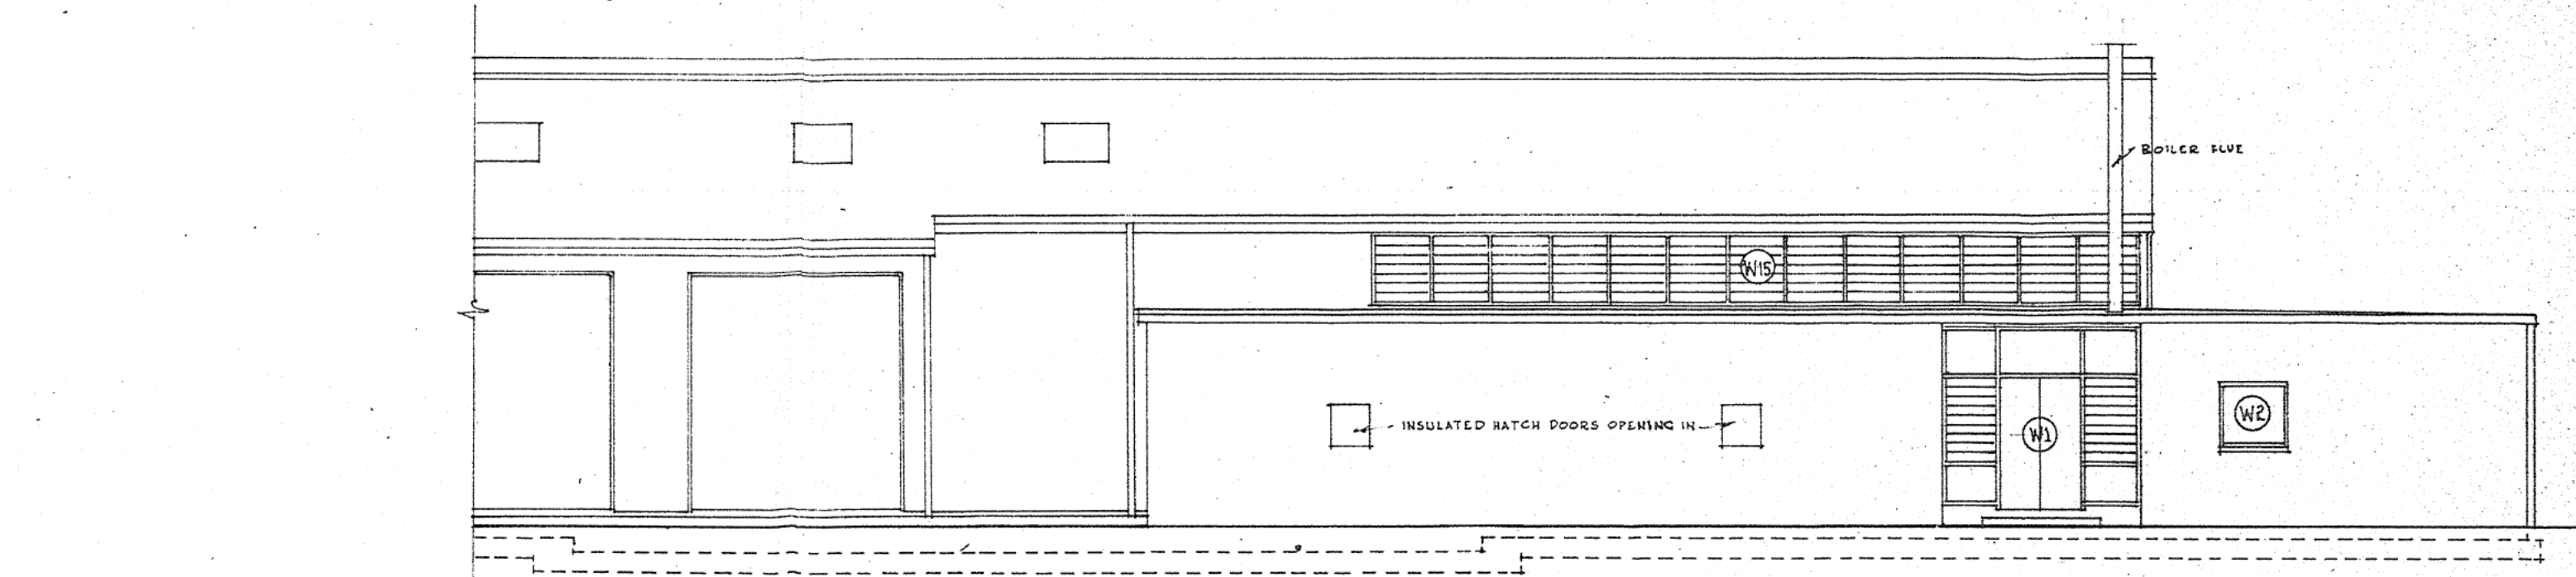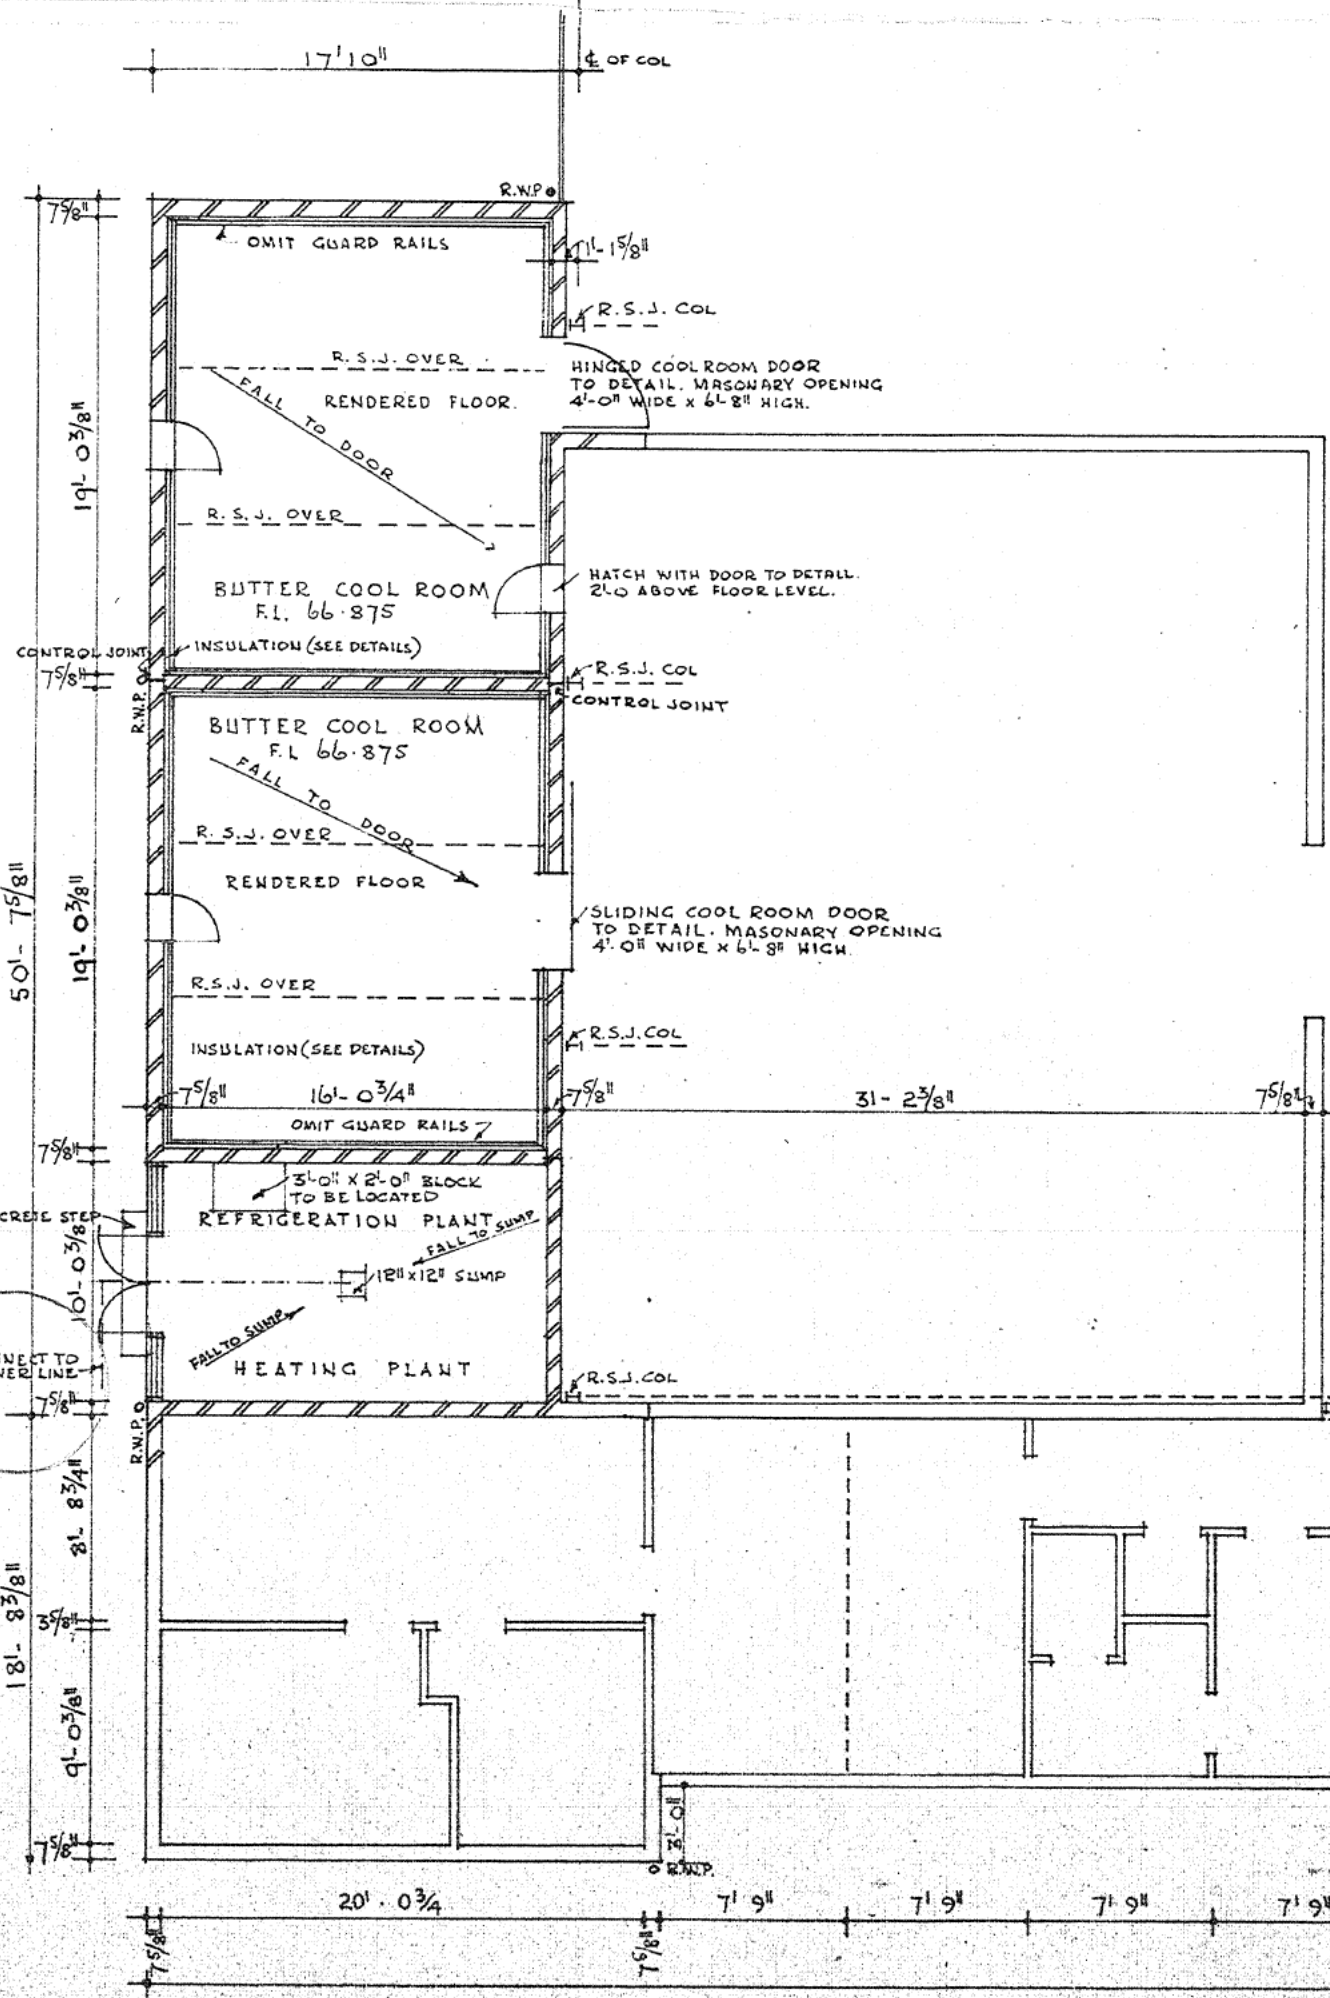



SOUTH ELEVATION

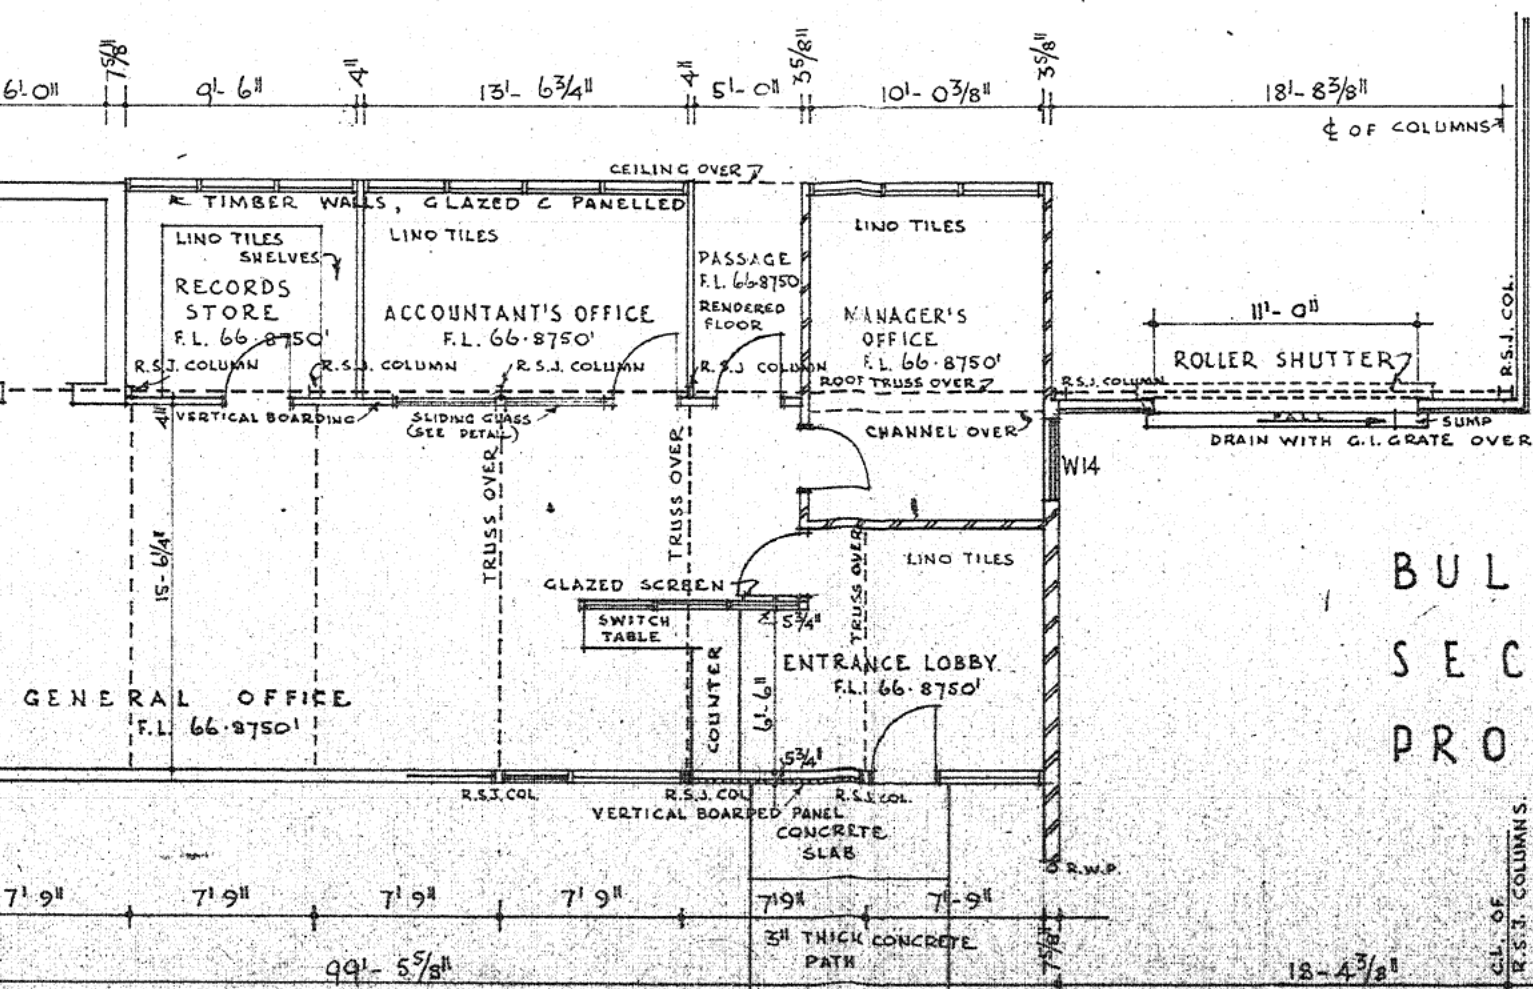


PLAN

AMENDED LAYOUT OF ADMINISTRATIVE
AREA, COOL ROOMS AND PLANT ROOM AT
BULK STORE BUILDING ON BLOCK 10
SECTION 9 FYSHWICK A.C.T. FOR
PRODUCERS CO-OP DISTRIBUTING SOCY LTD
MOIR & SLATER ARCHITECTS CANBERRA A.C.T.
SCALE 8' 0" TO 1"
DRAWING NO 5

19/4/60
4/10/60
15/10/60
1/11/60

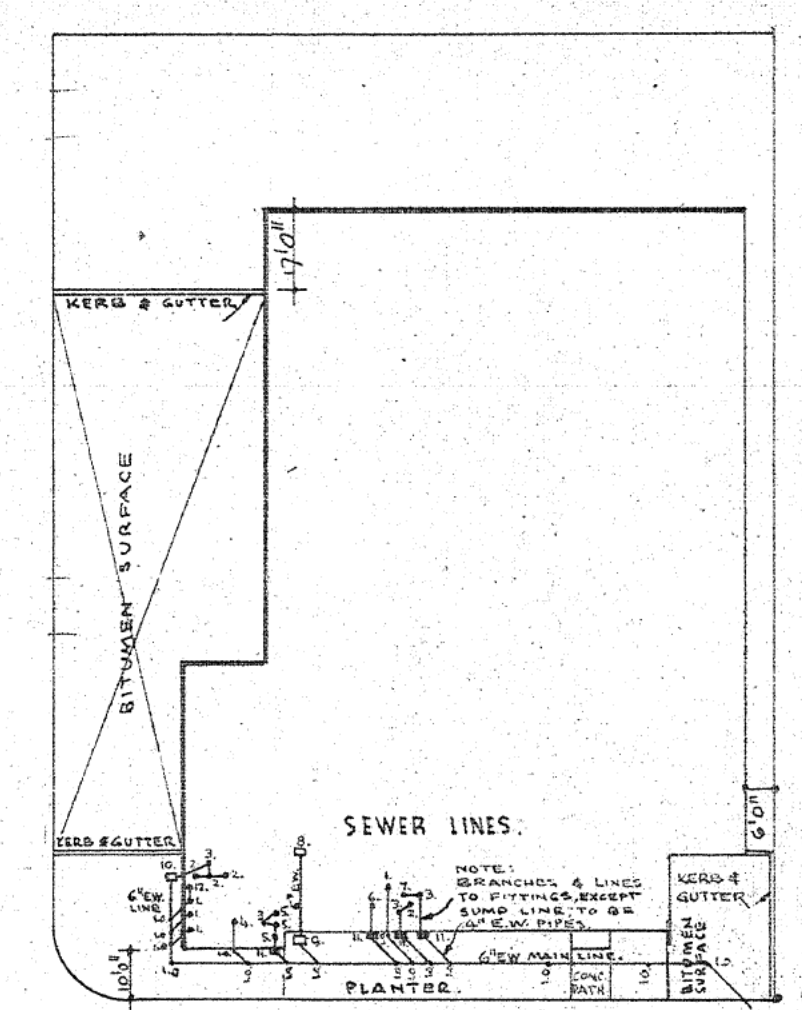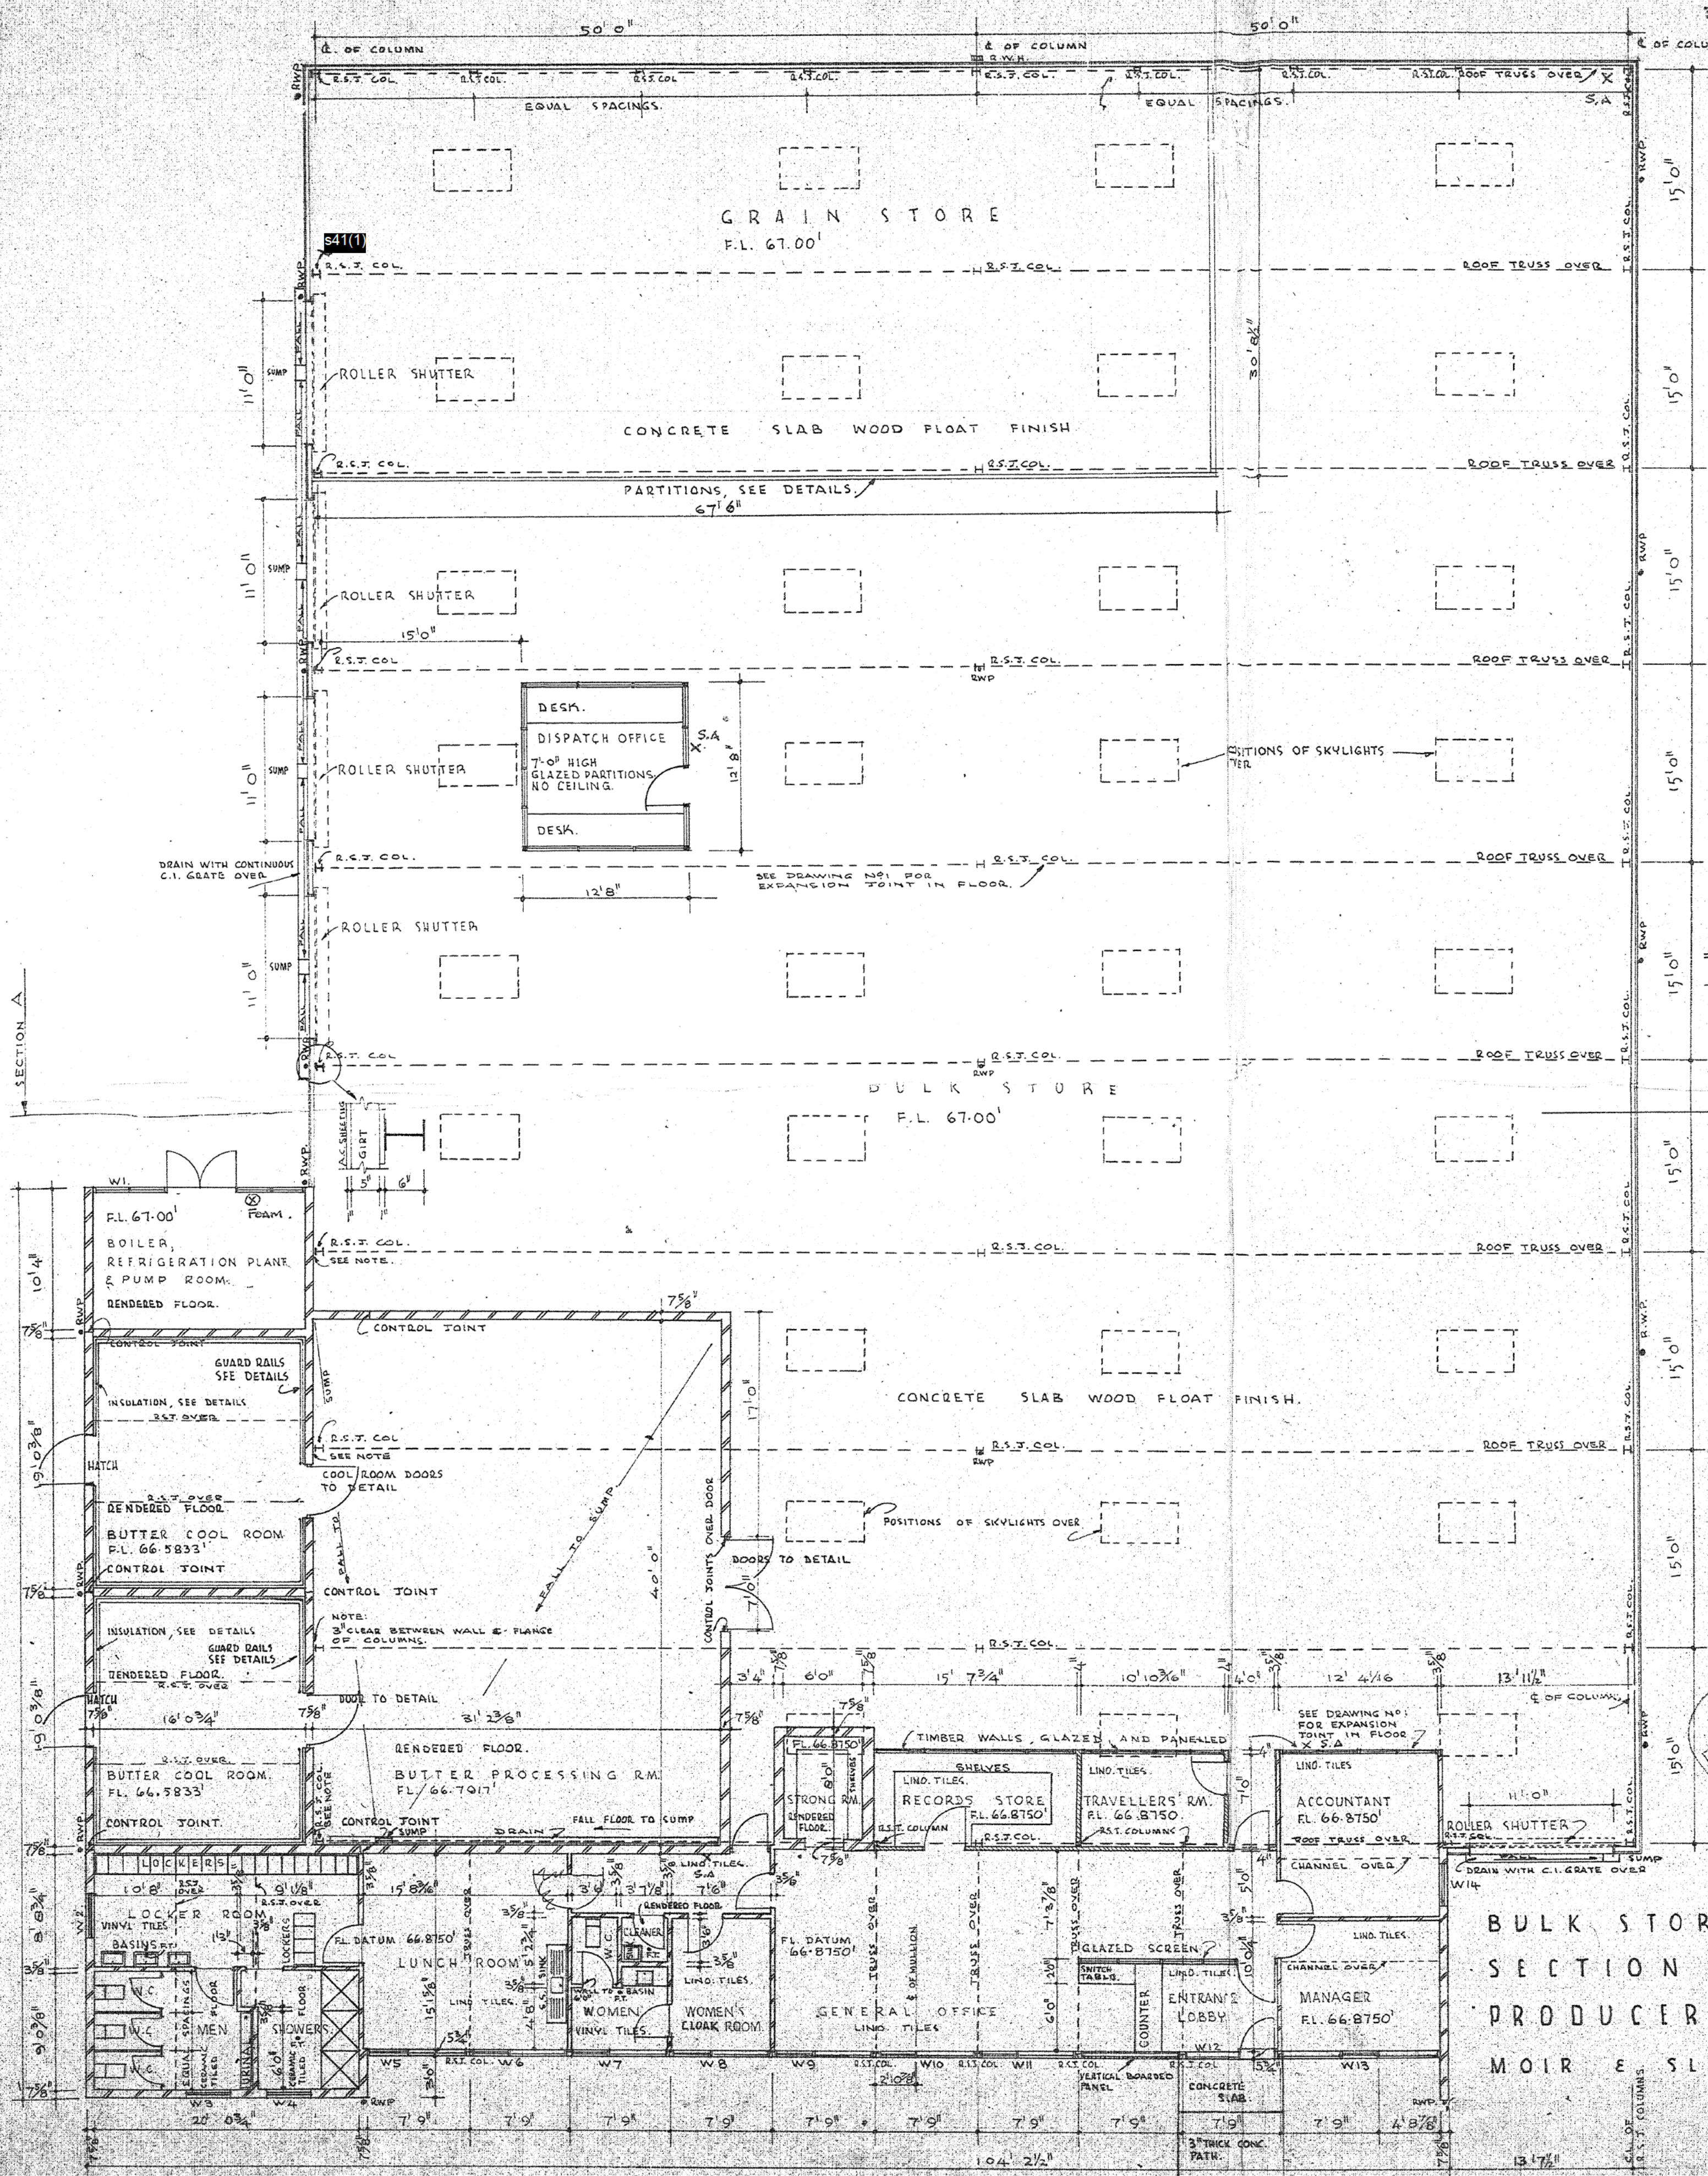

- LEGEND
1. PAN.
 2. BASIN.
 3. FLOOR TRAP.
 4. URINAL.
 5. SHOWER.
 6. SINK.
 7. CLEANERS SINK.
 8. SUMP.
 9. GREASE INTERCEPTOR TRAP.
 10. GULLEY TRAP.
 11. DISCONNECTOR TRAP.
 12. EDUCT VENT.

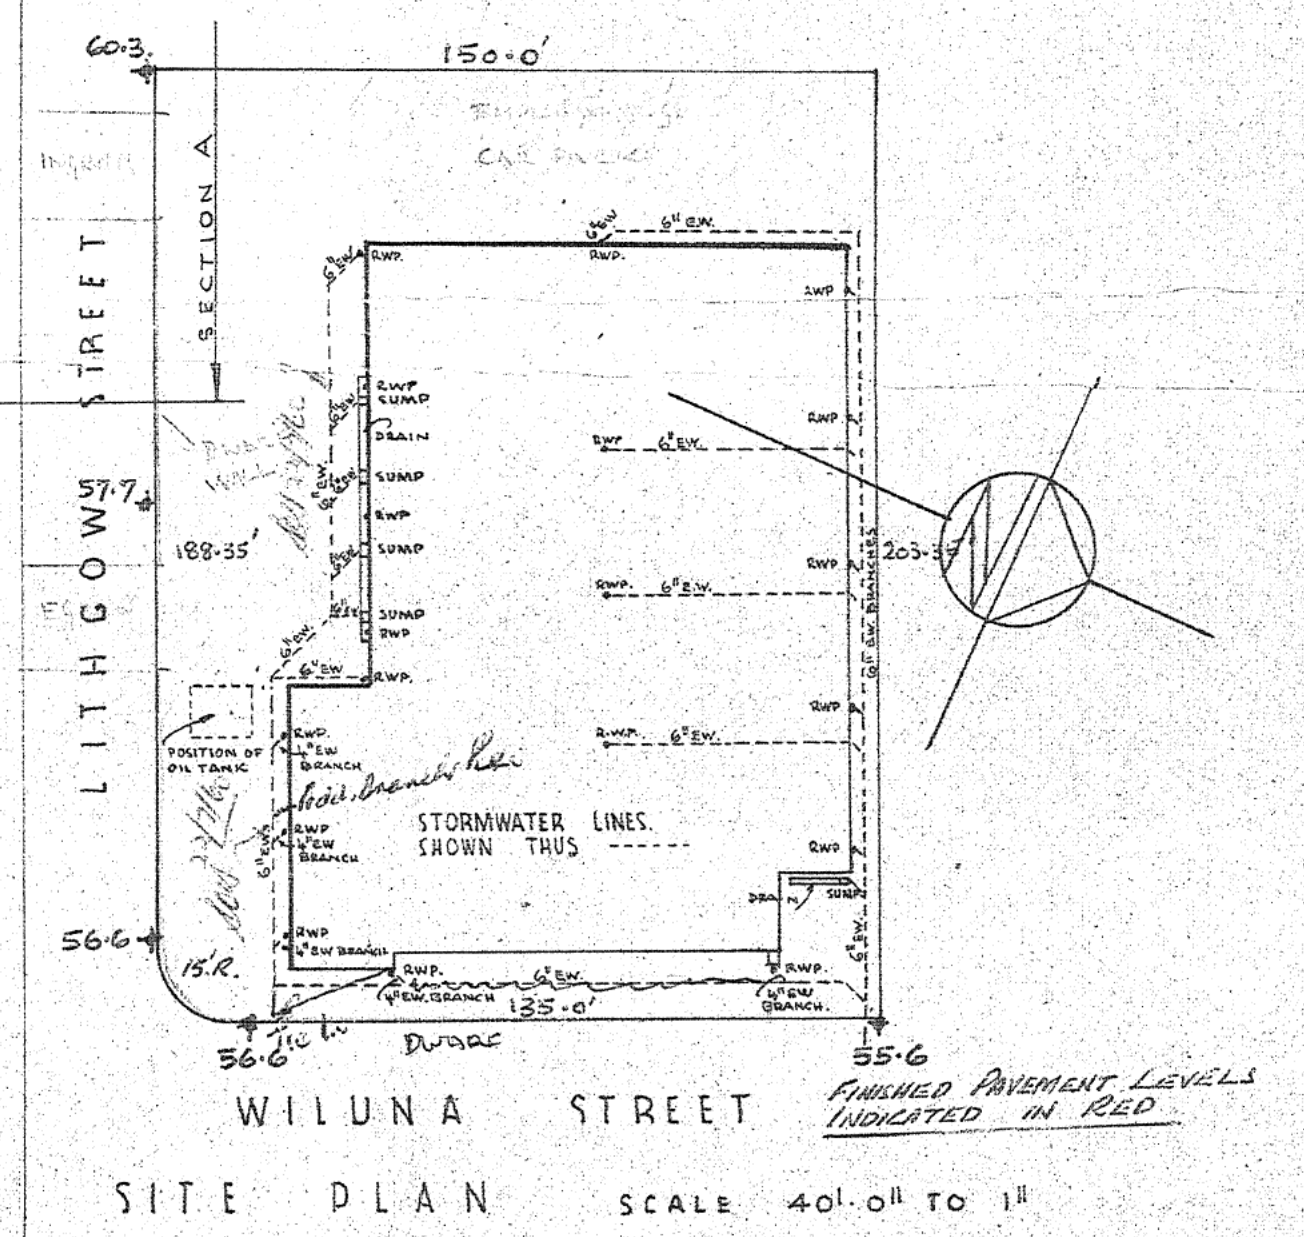

PLANS AND SPECIFICATIONS EXAMINED AND RECOMMENDED FOR APPROVAL

EXAMINED BY: [Signature] 26/2/60


CHIEF: [Signature] 2/3/60

STRUCTURAL ENGINEER: [Signature] 4/2/1960

ARCHITECT: [Signature] 14/3/1960

APPROVED BY: [Signature] 3/4/60

BULK STORE BUILDING ON BLOCK 10
SECTION 9 FYSHWICK A.C.T. FOR
PRODUCERS CO-OP DISTRIBUTING SOCY LTD
MOIR & SLATER ARCHITECTS CANBERRA A.C.T.
SCALE 8' 0" TO 1"
DRAWING NO 2

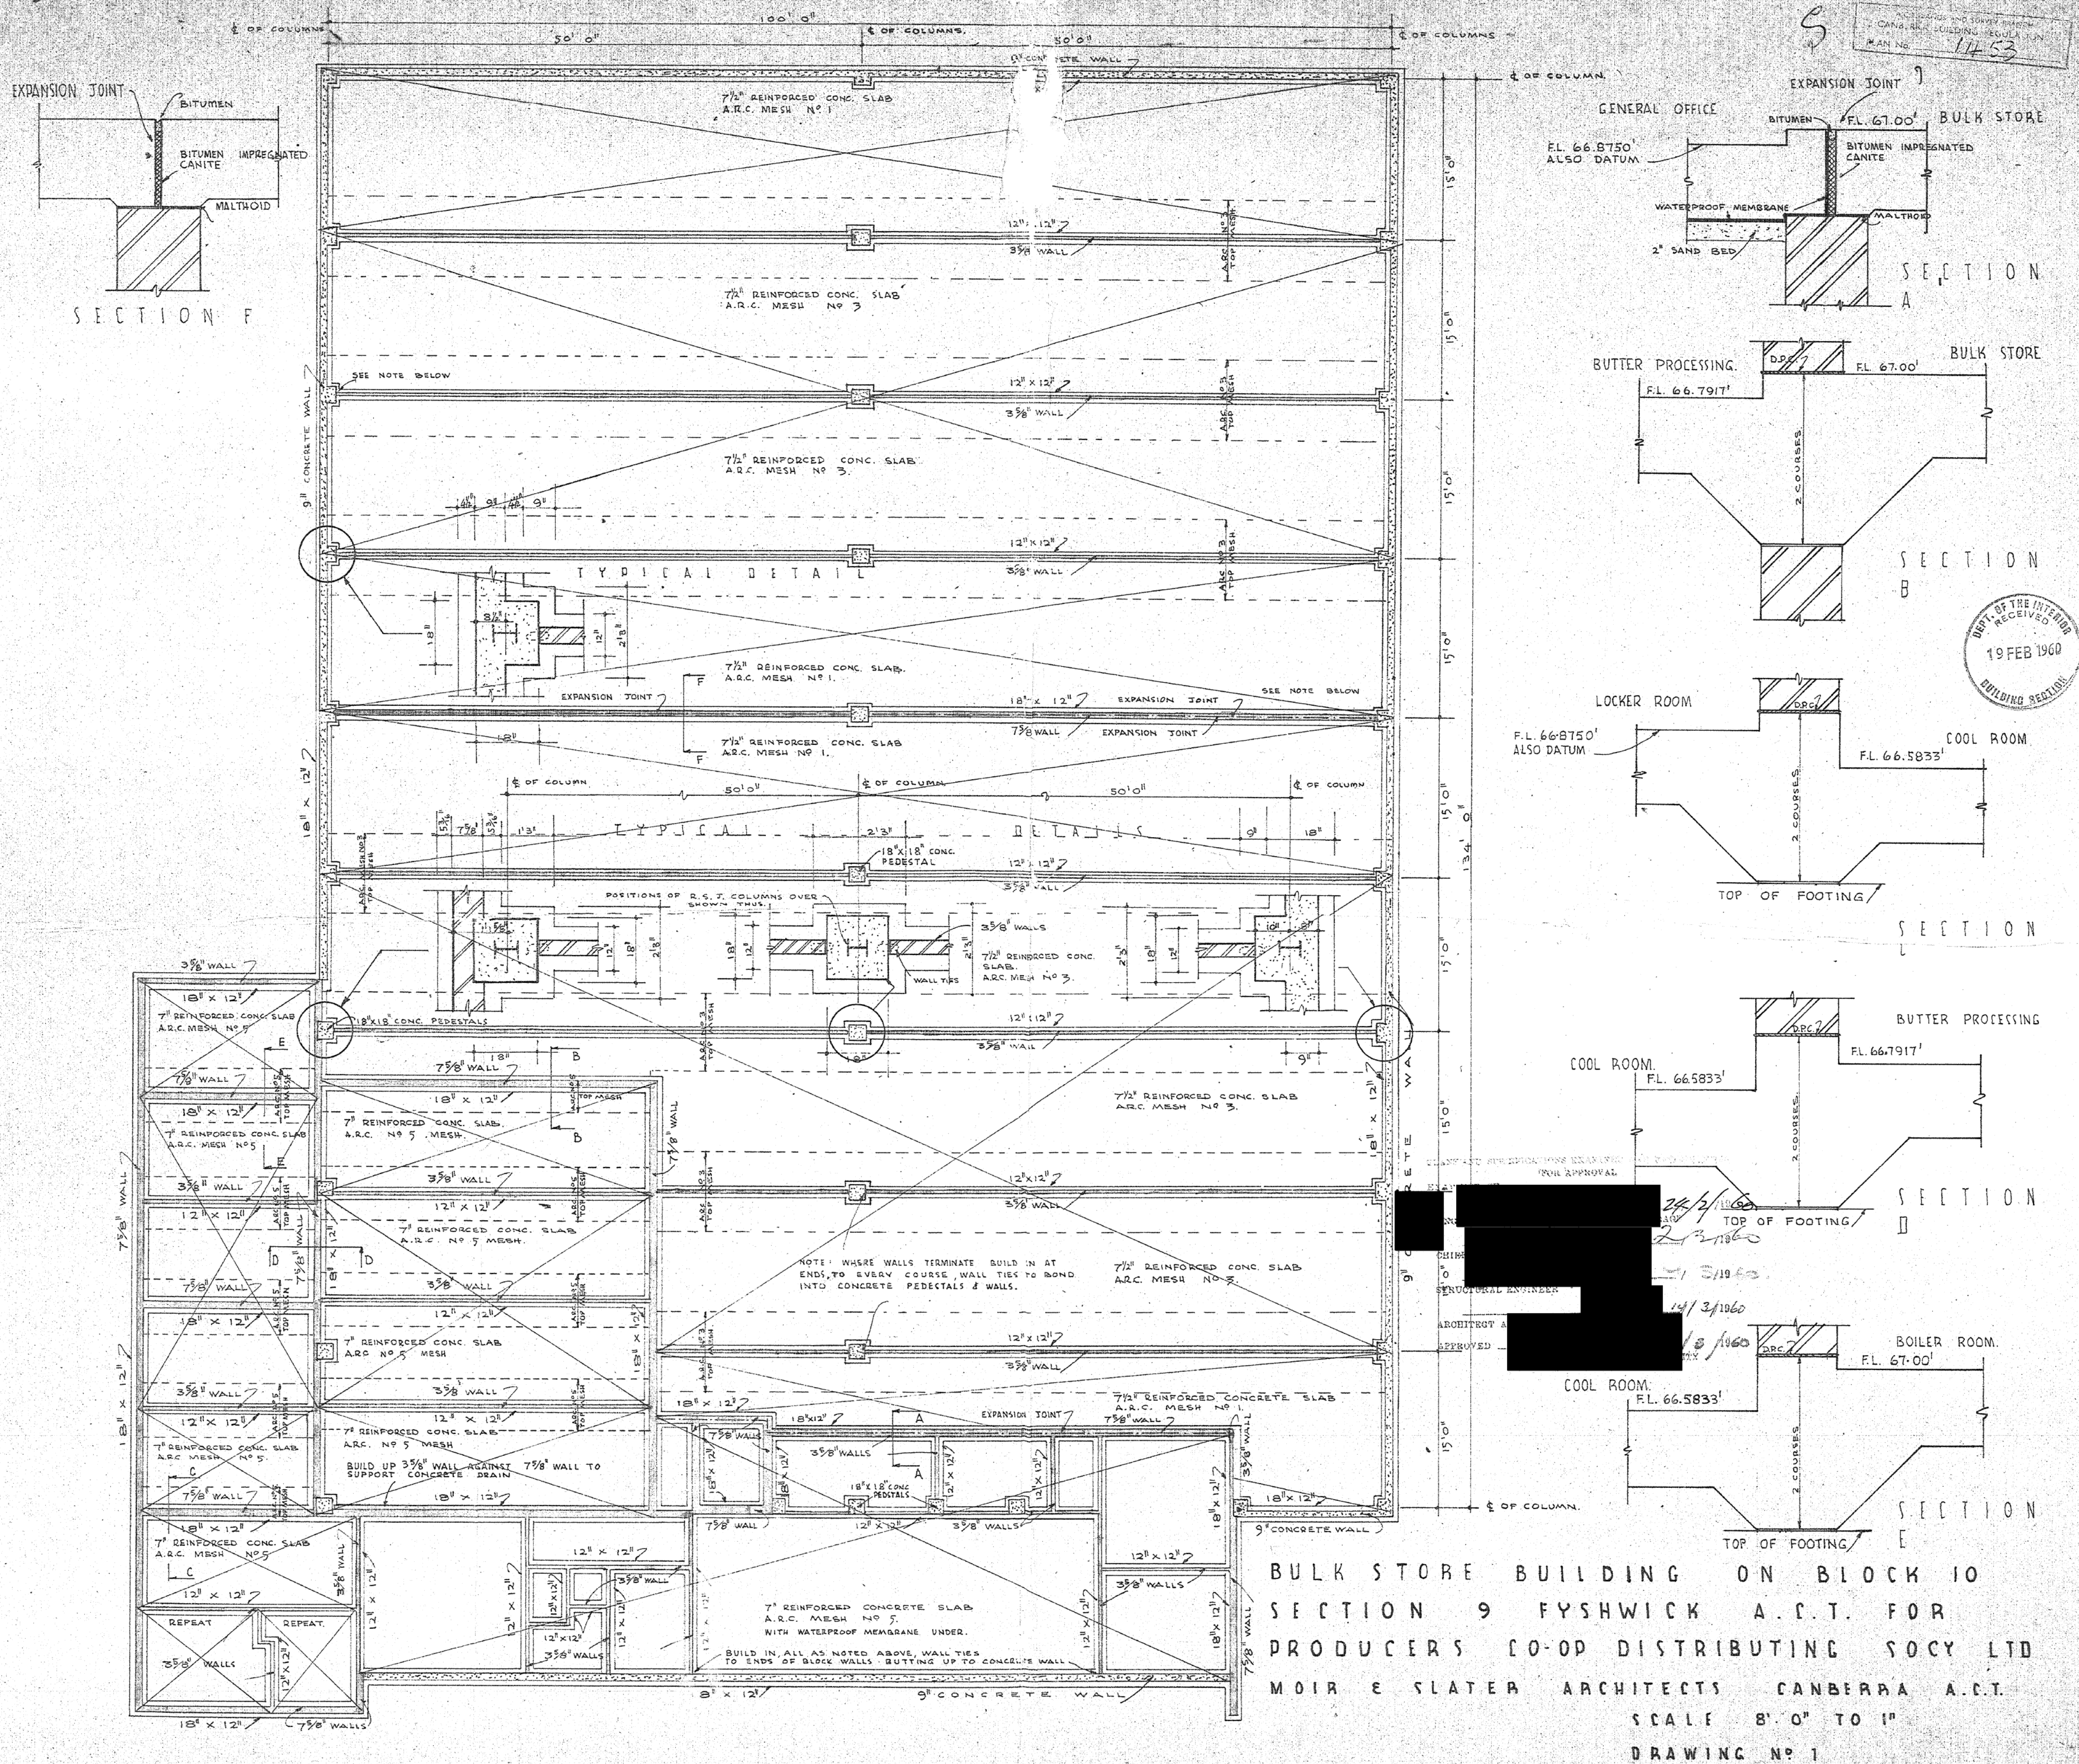

BULK STORE BUILDING ON BLOCK 10
SECTION 9 FYSHWICK A.C.T. FOR
PRODUCERS CO-OP DISTRIBUTING SOCY LTD
MOIR & SLATER ARCHITECTS CANBERRA A.C.T.
SCALE 8' 0" TO 1"
DRAWING NO 1

Department of Territories
DEVELOPMENT DIVISION
 APPROVAL GRANTED pursuant to clause 1(c)
 of the Crown Lease for the proposal outlined in
 P. [REDACTED]


TRANS. FILE No. 4836
 Planning Section
 8 OCT 1986
 Dept. Territories & Local Government

**PROPOSED EXTENSION
 TO MONORAIL**

BUILDING WORK SHALL BE CONSTRUCTED IN
 ACCORDANCE WITH THE APPROVED PLANS THE
 BUILDING MANUAL ACT, THE NOTATIONS MADE
 ON THE PLANS AND ANY MATTERS SPECIFIED
 ON THE BUILDING PERMIT. THE APPROVAL OF
 PLANS OR THE GRANT OF A BUILDING PERMIT
 DOES NOT AFFECT THE OPERATION OF ANY
 OTHER LAW IN THE TERRITORY, NOR DOES IT
 AUTHORISE THE USE OF THE LAND CONTRARY
 TO A PROVISION, COVENANT OR CONDITION
 OF LEASE.
 MODIFICATIONS IF APPLICABLE


PLANS AND SPECIFICATIONS EXAMINED
 AND RECOMMENDED FOR APPROVAL BY
 [REDACTED] 1/19
 27/10/1986
 ENGINEER FOR WATER SUPPLY AND SEWERAGE

BUILDINGS (DESIGN AND SITE)
 ORDINANCE 1964 AS AMENDED
 APPROVAL GRANTED
 23 OCT 1986
 DELEGATE [REDACTED]
 NAT
 DEVELOPMENT COMMISSION

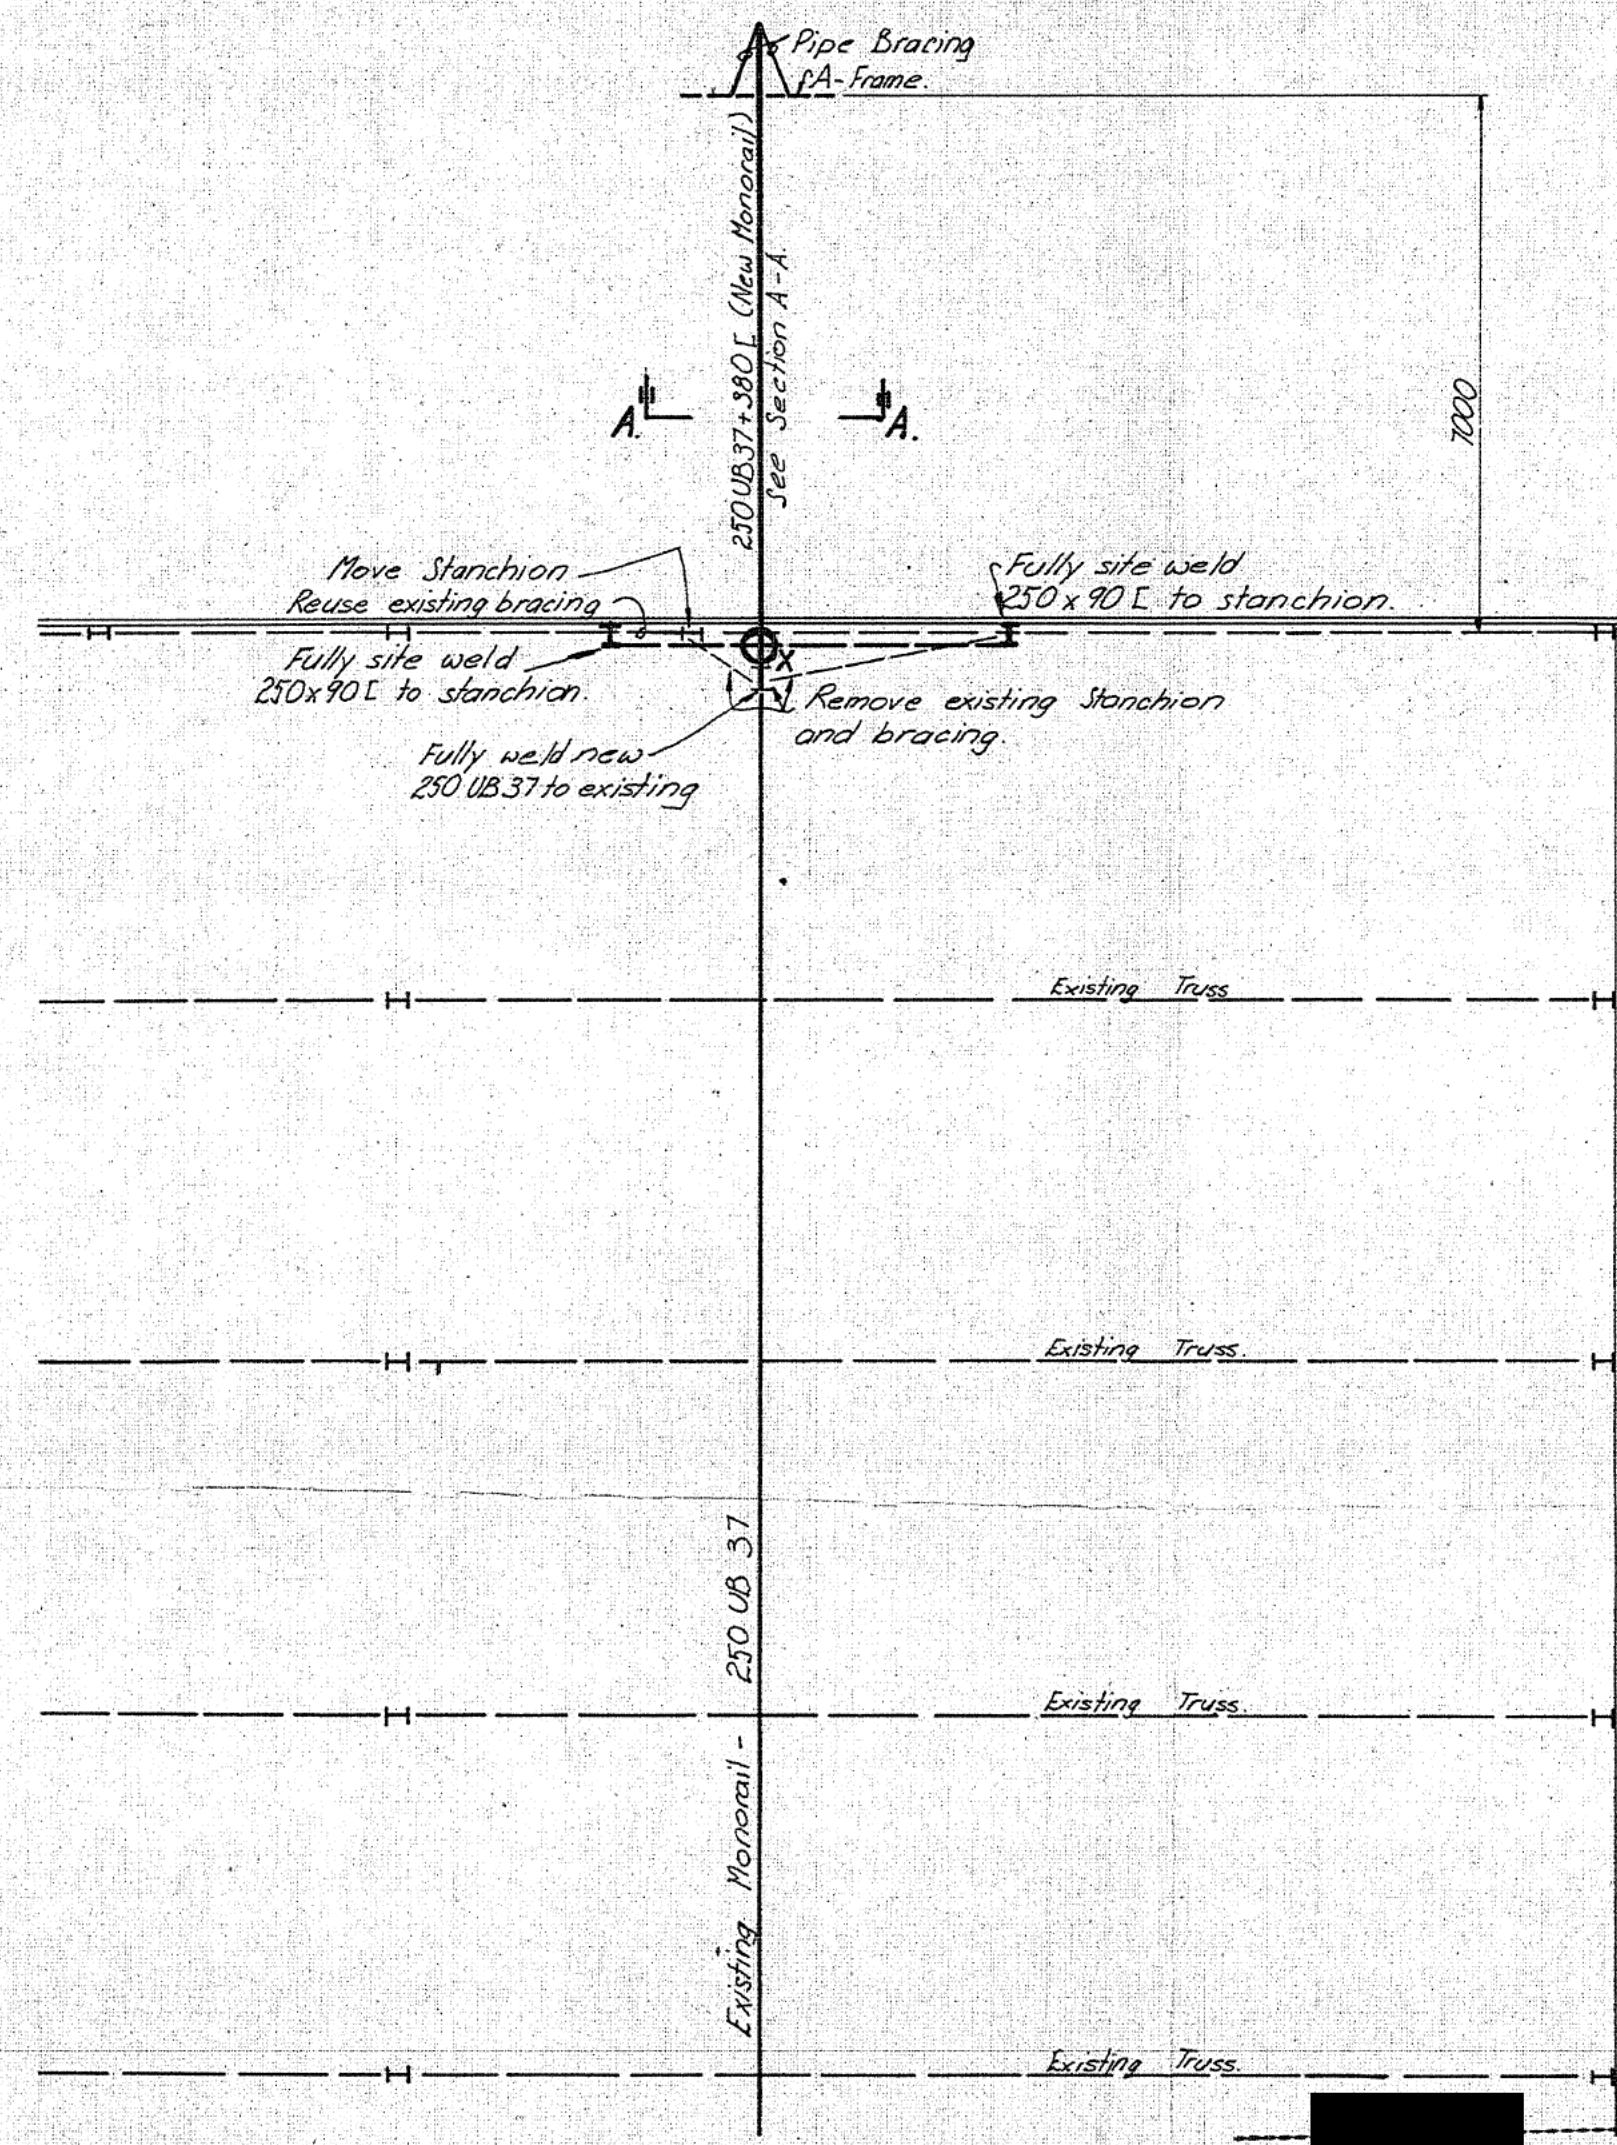


MARKING PLAN.


INSTRUCTION BY THE
 CLASS LICENCE
 REQUIRED. N
 11 DEC 1986
 CONTROLLER UNDER
 1972

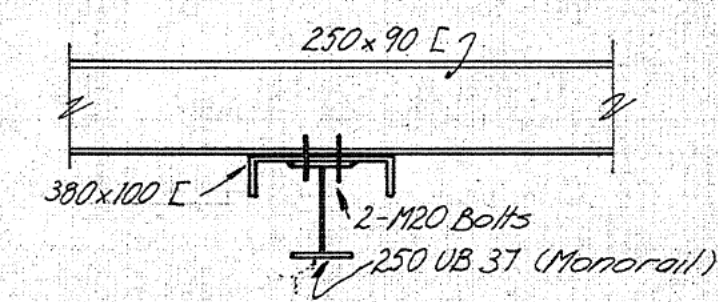


DETAIL AT X

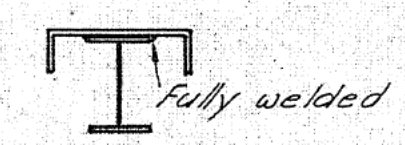


SECTION A-A.

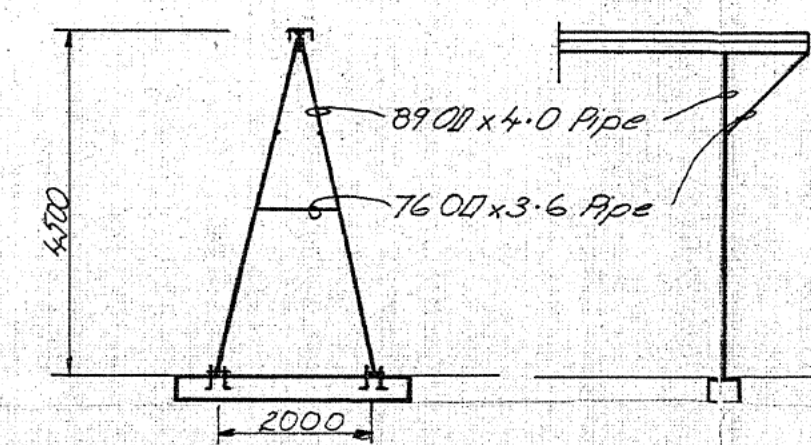

TYPICAL ELEVATION - A-FRAME

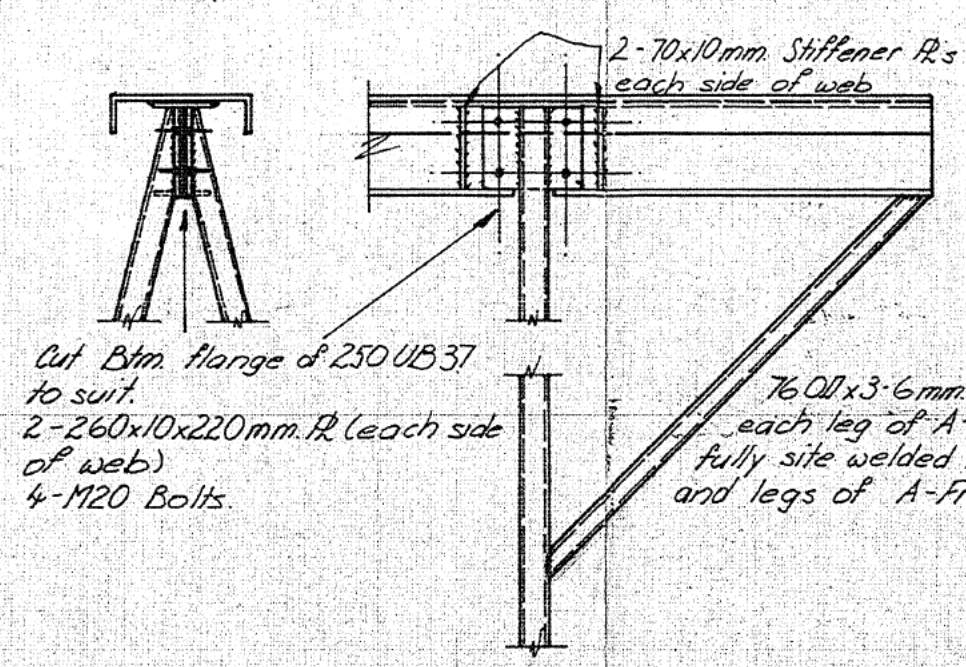

DETAILS FOR A-FRAME

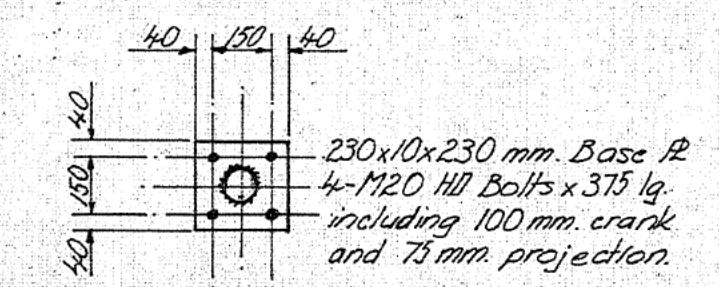

BASE DETAIL FOR A-FRAME

N.C.D.C. STEELWORK NOTES:
 21 OCT 1986
 APPLN No. 1864
 All structural steelwork to be in accordance with the current S.A.A. Codes.
 All steelwork welds to be 6mm continuous fillet.
 All butt welds to be full size of connecting parts.
 All structural steelwork is to be given one coat of zinc chromate
 primer before leaving workshop.
 Remove all mill scale, rust and grease before painting.

**PROPOSED EXTENSIONS TO MONORAIL
 ON BLOCK 10, SECTION 9
 FYSHWICK A.C.T.**
STRUCTURAL DETAILS AND SITE PLAN.
 CLIENT: Mr. R. Andriolo. DATE: September 1986
 K.S. SELICK and ASSOCIATES Pty Ltd. SCALE: 1:100 & 1:20
 Consulting Civil & Structural Engineers. CHECKED: [REDACTED] 1
 12 Bougainville Street, Monaro, A.C.T. 95 96 93. DRAWING No. 6236-1

**ENGINEERING
 INSPECTIONS**

One sheet only

DRAWING No.: 4710-1.

51/2

BUILDING WORK SHALL BE CONSTRUCTED IN ACCORDANCE WITH THE APPROVED PLANS THE BUILDING MANUAL ACT, THE NOTATIONS MADE ON THE PLANS AND ANY MATTERS SPECIFIED ON THE BUILDING PERMIT. THE APPROVAL OF PLANS OR THE GRANT OF A BUILDING PERMIT DOES NOT AFFECT THE OPERATION OF ANY OTHER LAW IN THE TERRITORY, NOR DOES IT AUTHORISE THE USE OF THE LAND CONTRARY TO A PROVISION, COVENANT OR CONDITION OF LEASE.

MODIFICATIONS IF APPLICABLE

NOTES:-


- NO CHANGES TO EXISTING FOOTINGS.
- MAKE GOOD TO ALL AREAS EXPECTED BY DEMOLITION.
- DOUBLE CHECK SETOUT ON SITE.
- ELECTRICAL CHANGES AS REQUIRED.
- LINTELS AS SHOWN.
- TERRAIN CATEGORY 3, AS PER A.S. 1170 - WIND LOADING CODE.
- NEW DUMMY FASCIA AS SHOWN.
- NO CHANGES TO FELS OR G.W.
- NO ADDITIONAL AREAS.

PLANS AND SPECIFICATIONS EXAMINED AND RECOMMENDED FOR APPROVAL BY


ENGINEER FOR WATER SUPPLY AND SEWERAGE / /19

CHIEF ELECTRICAL ENGINEER / /19


STRUCTURAL ENGINEER / /19

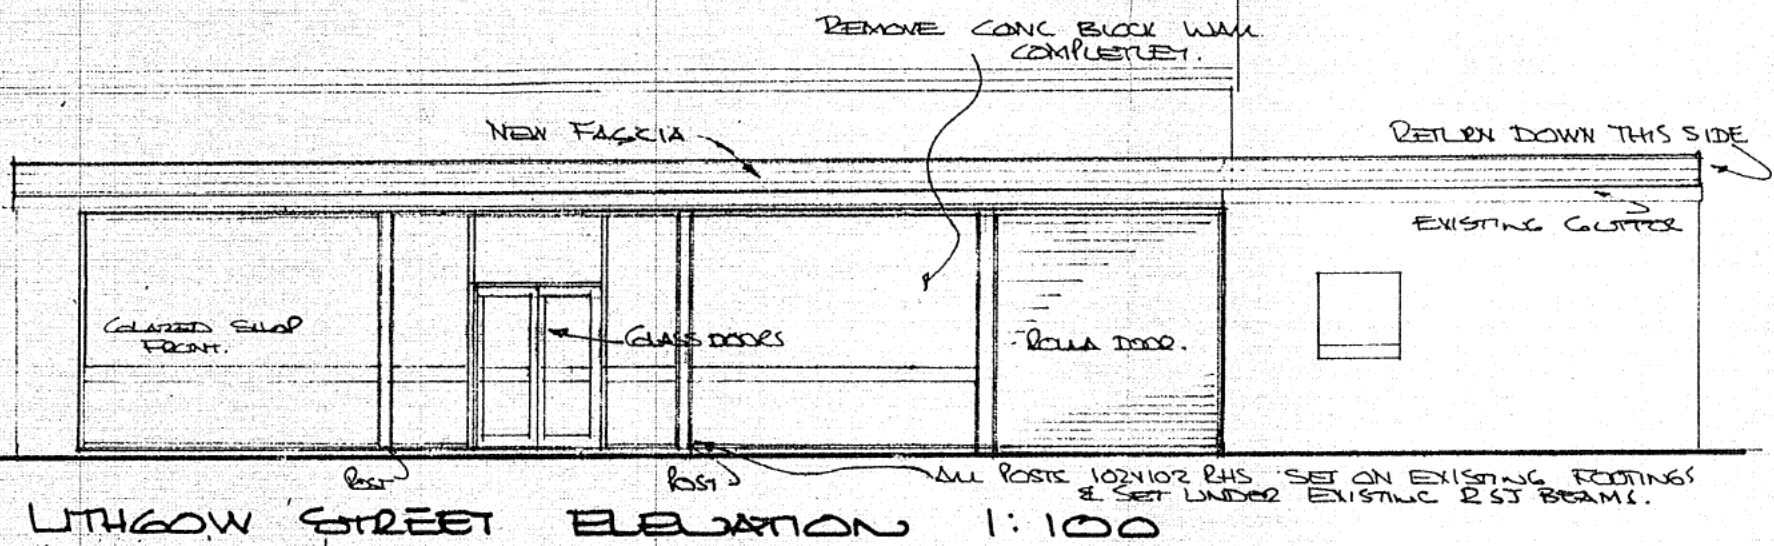


LITHGOW STREET ELEVATION 1:100

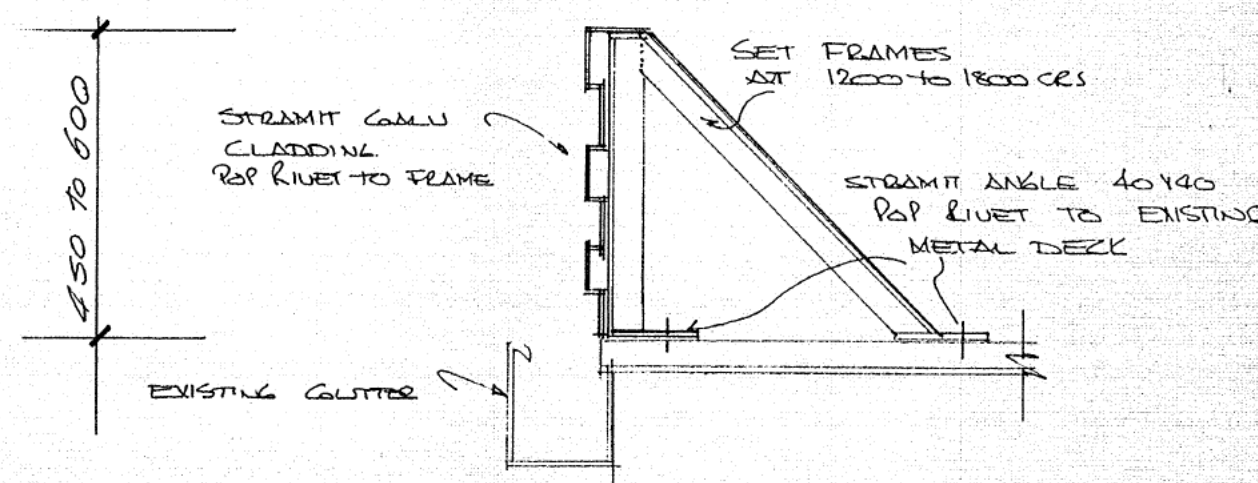


NEW FASCIA DETAIL

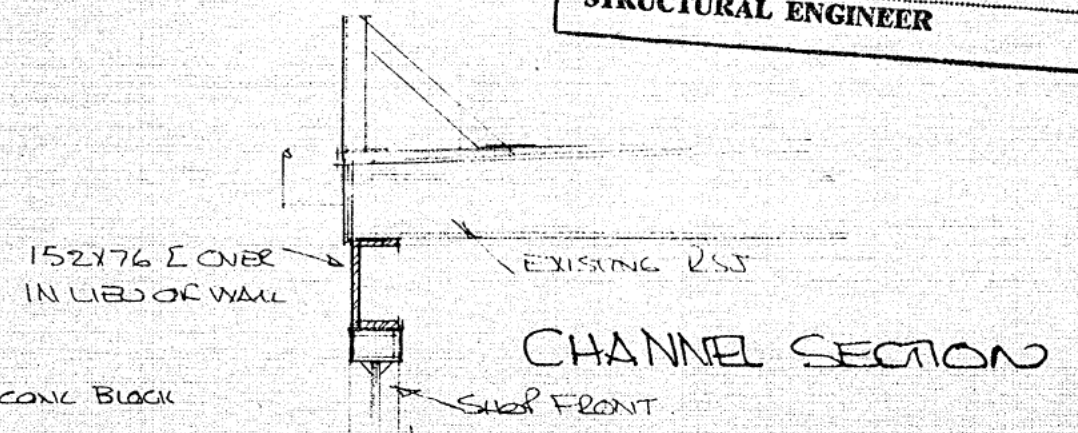



CHANNEL SECTION

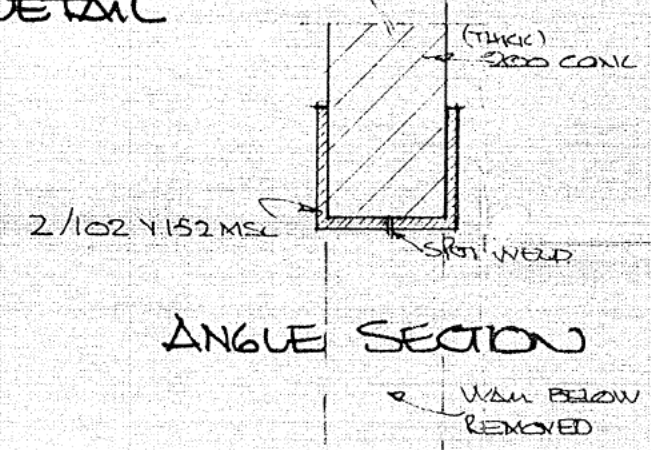

ANGLE SECTION

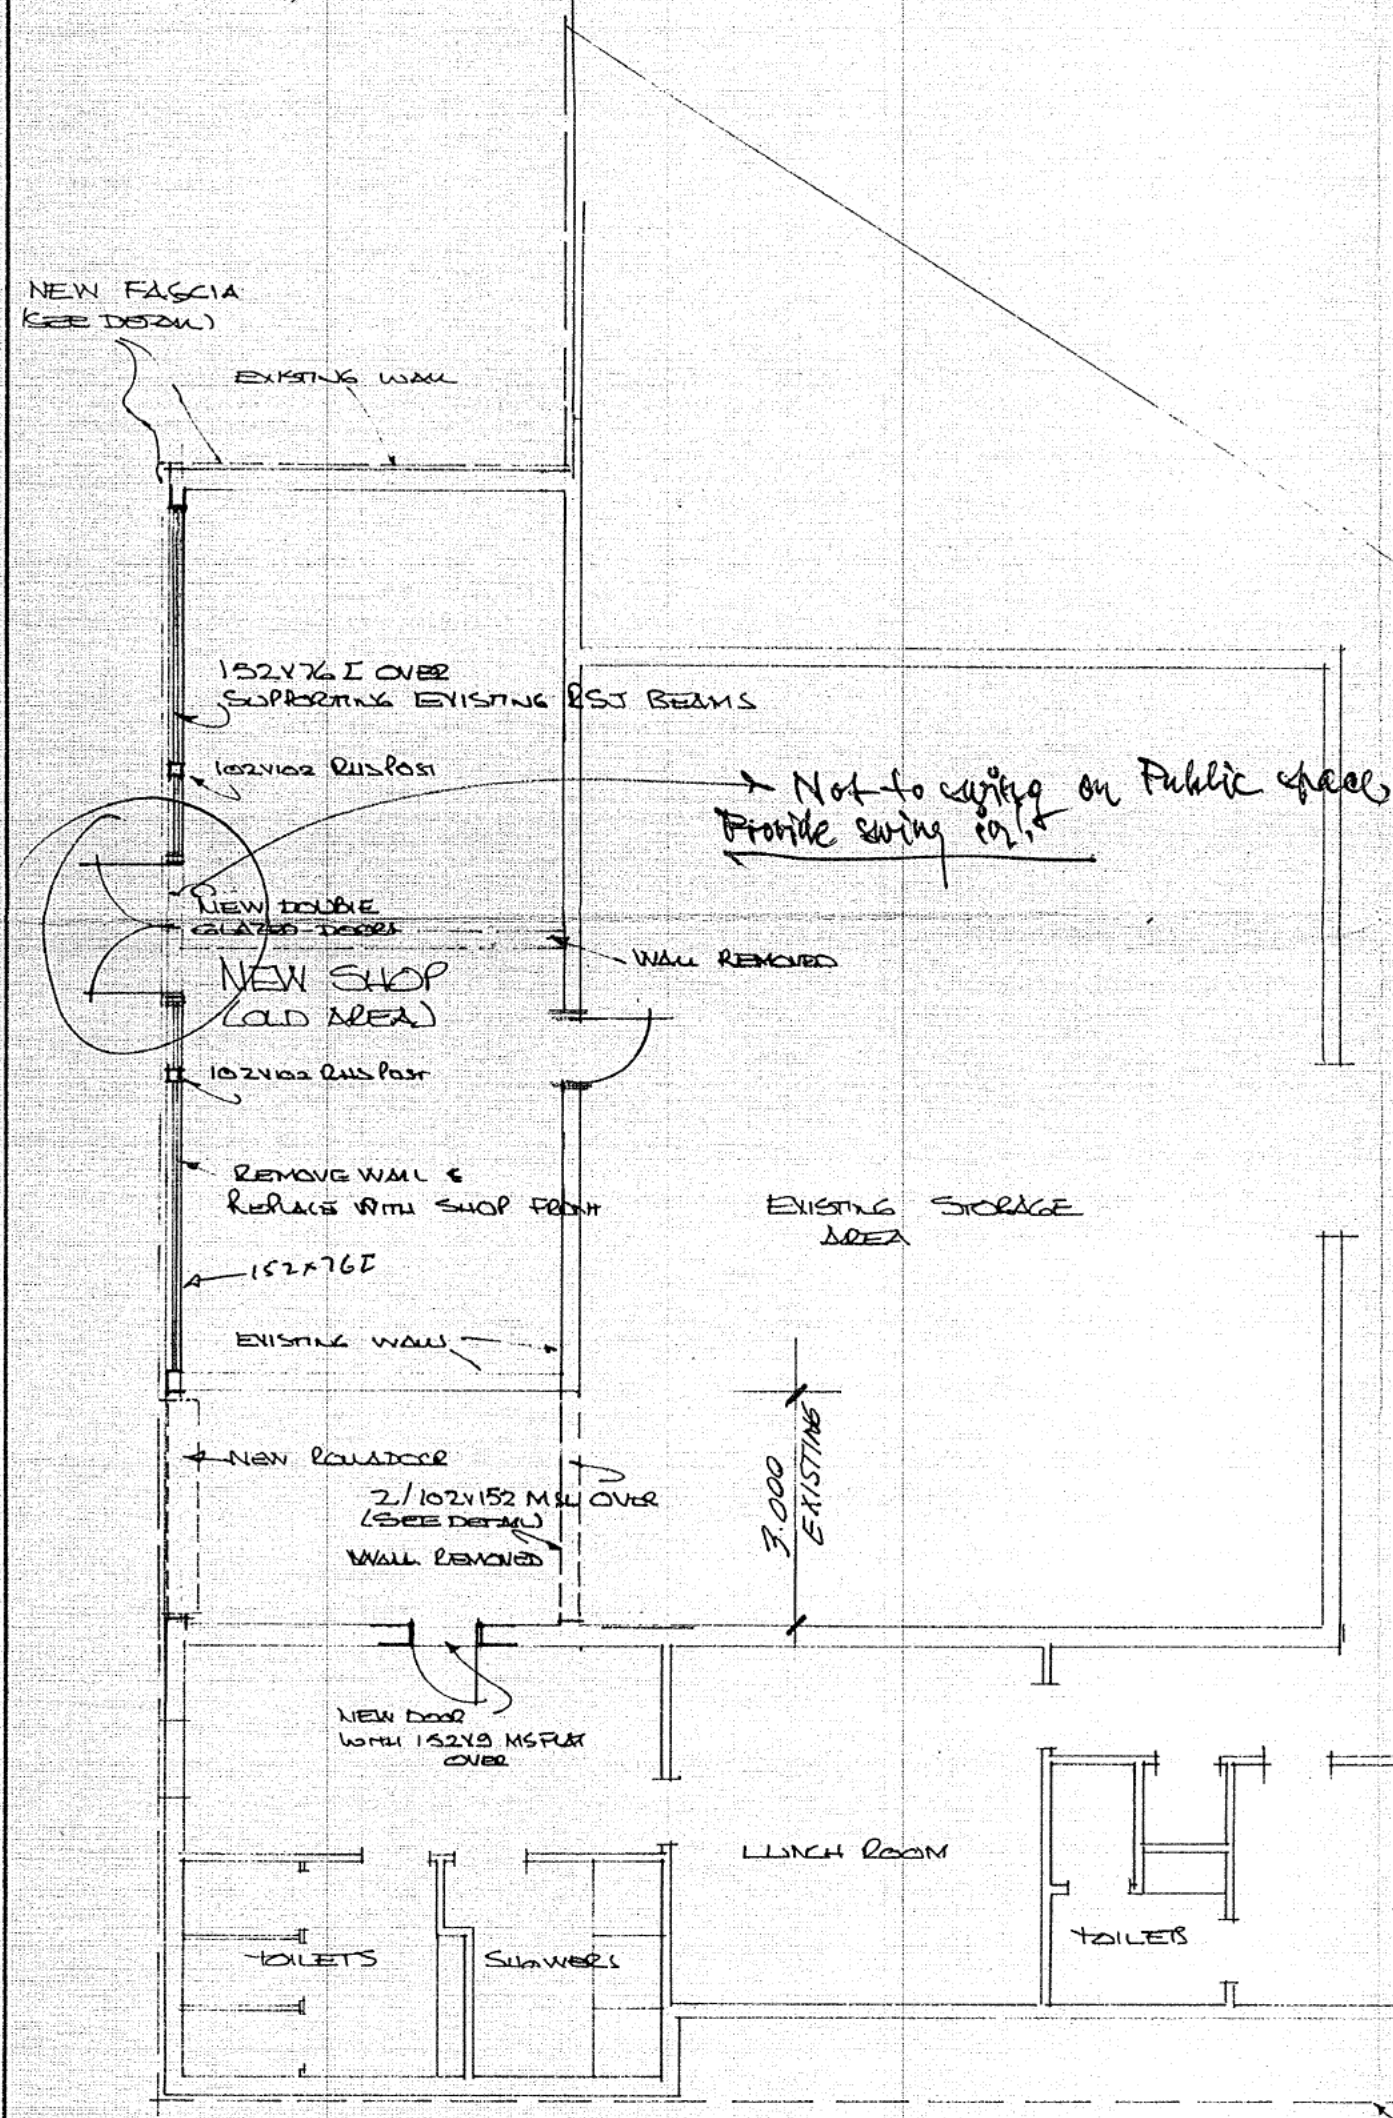

GENERAL PLAN 1:100

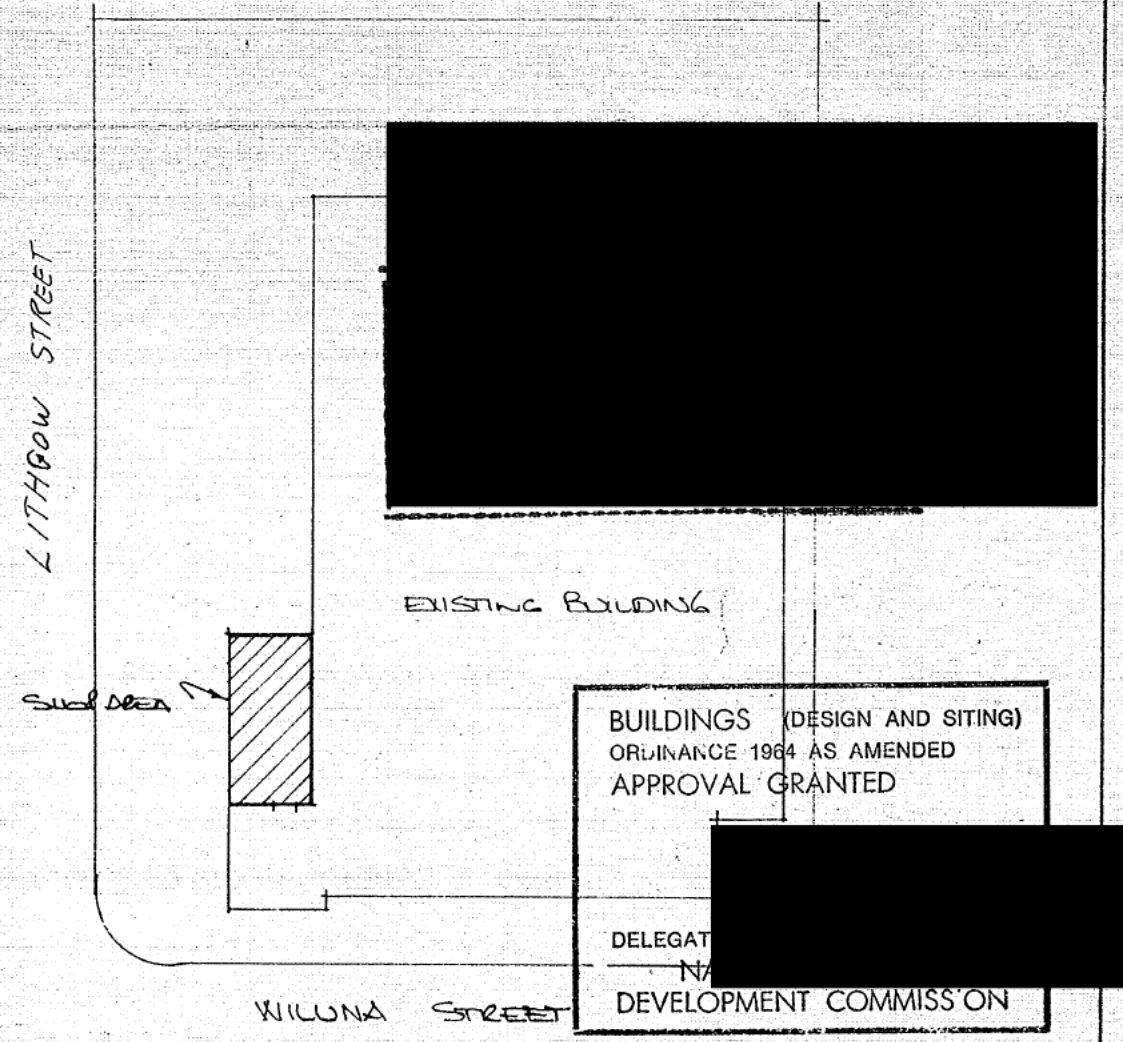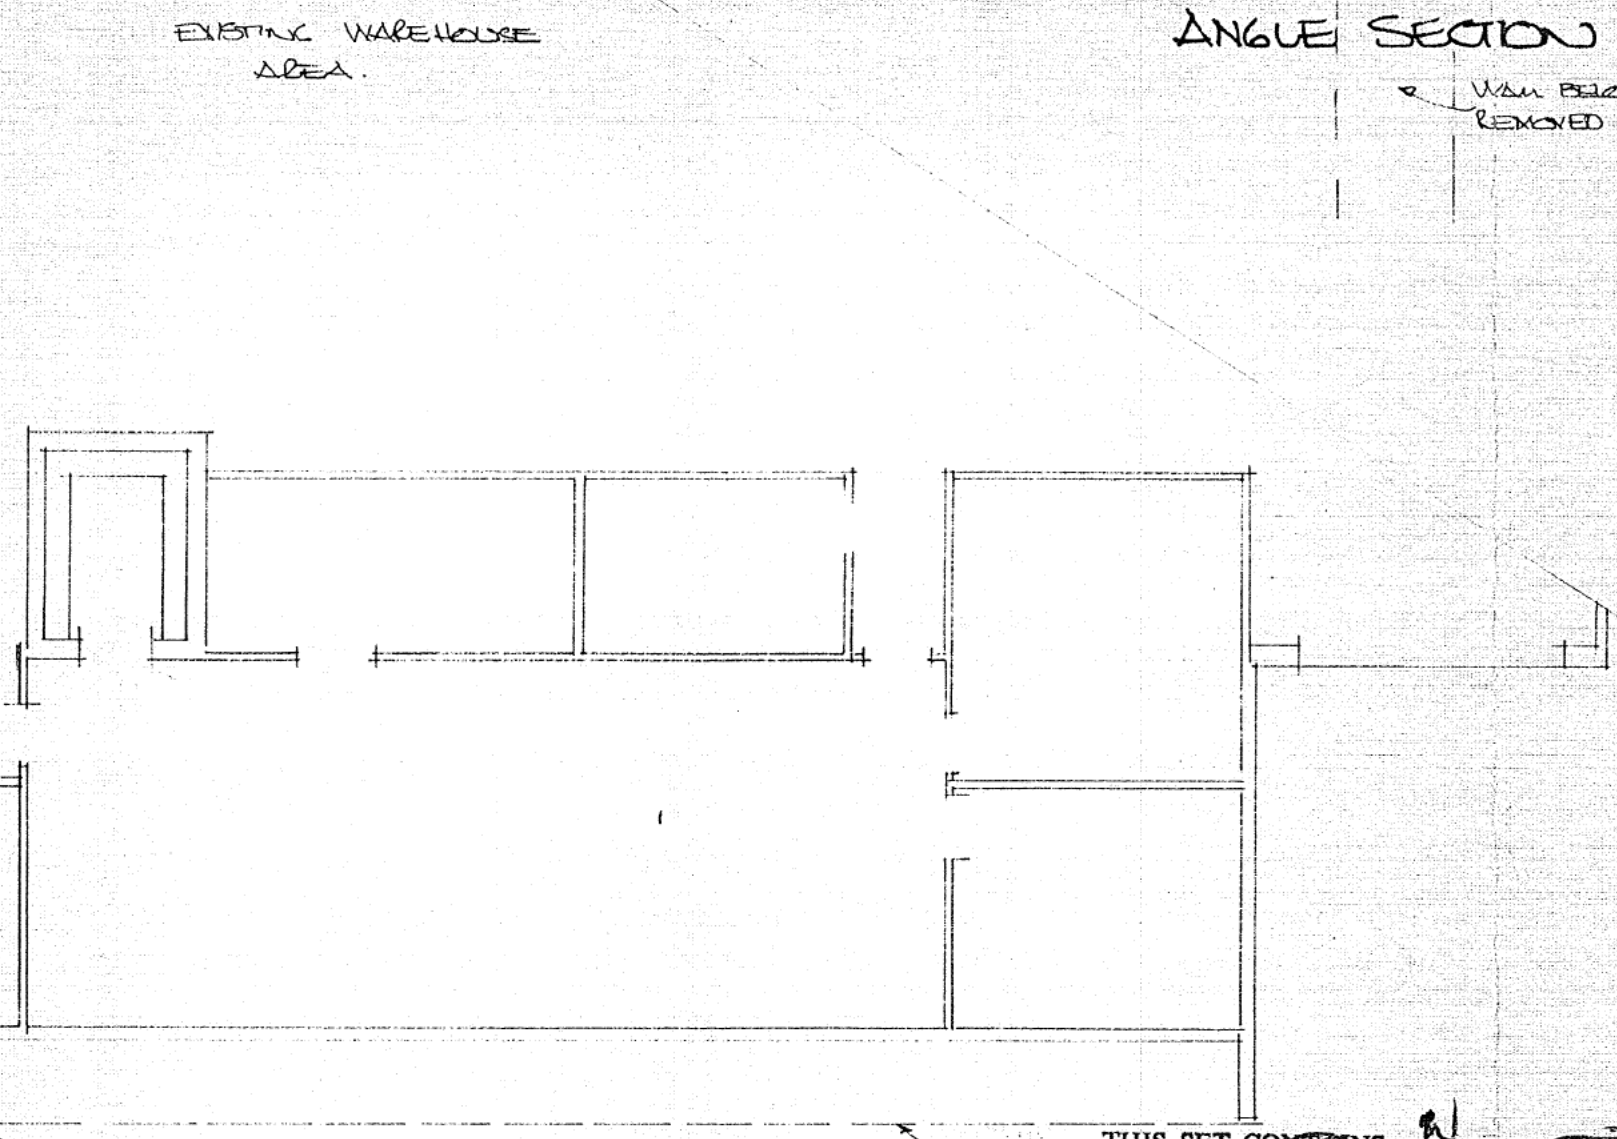

SITE PLAN 1:500

THIS SET CONTAINS 2 SHEETS NUMBERED 1 TO 2 INCLUSIVE AND SHOULD REMAIN INTACT.

PROPOSED ALTERATIONS TO BUILDING AT 10 / 9 FISHWICK

FOR:-

SILKWOOD HOLDINGS Pty. LTD.